
REVISIONS

Party Wall Line

ADUR & WORTHING
PLANNING SERVICES


PLAN	AWDM/1151/17
DATE VALID	- 2 AUG 2017

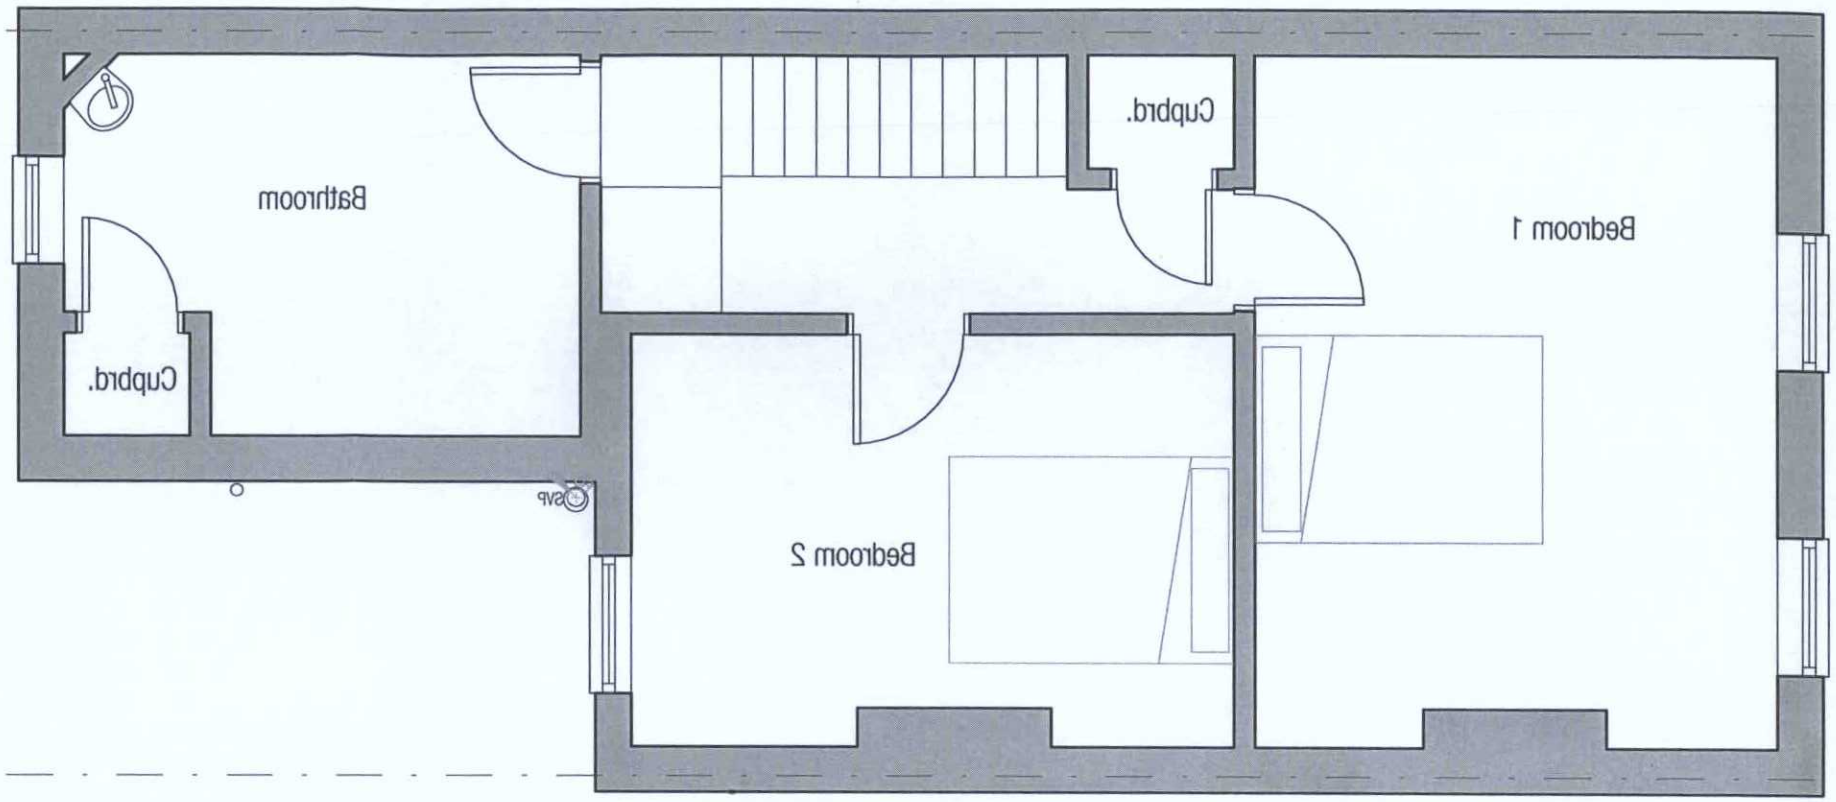

Party Wall Line

First Floor

1 : 50

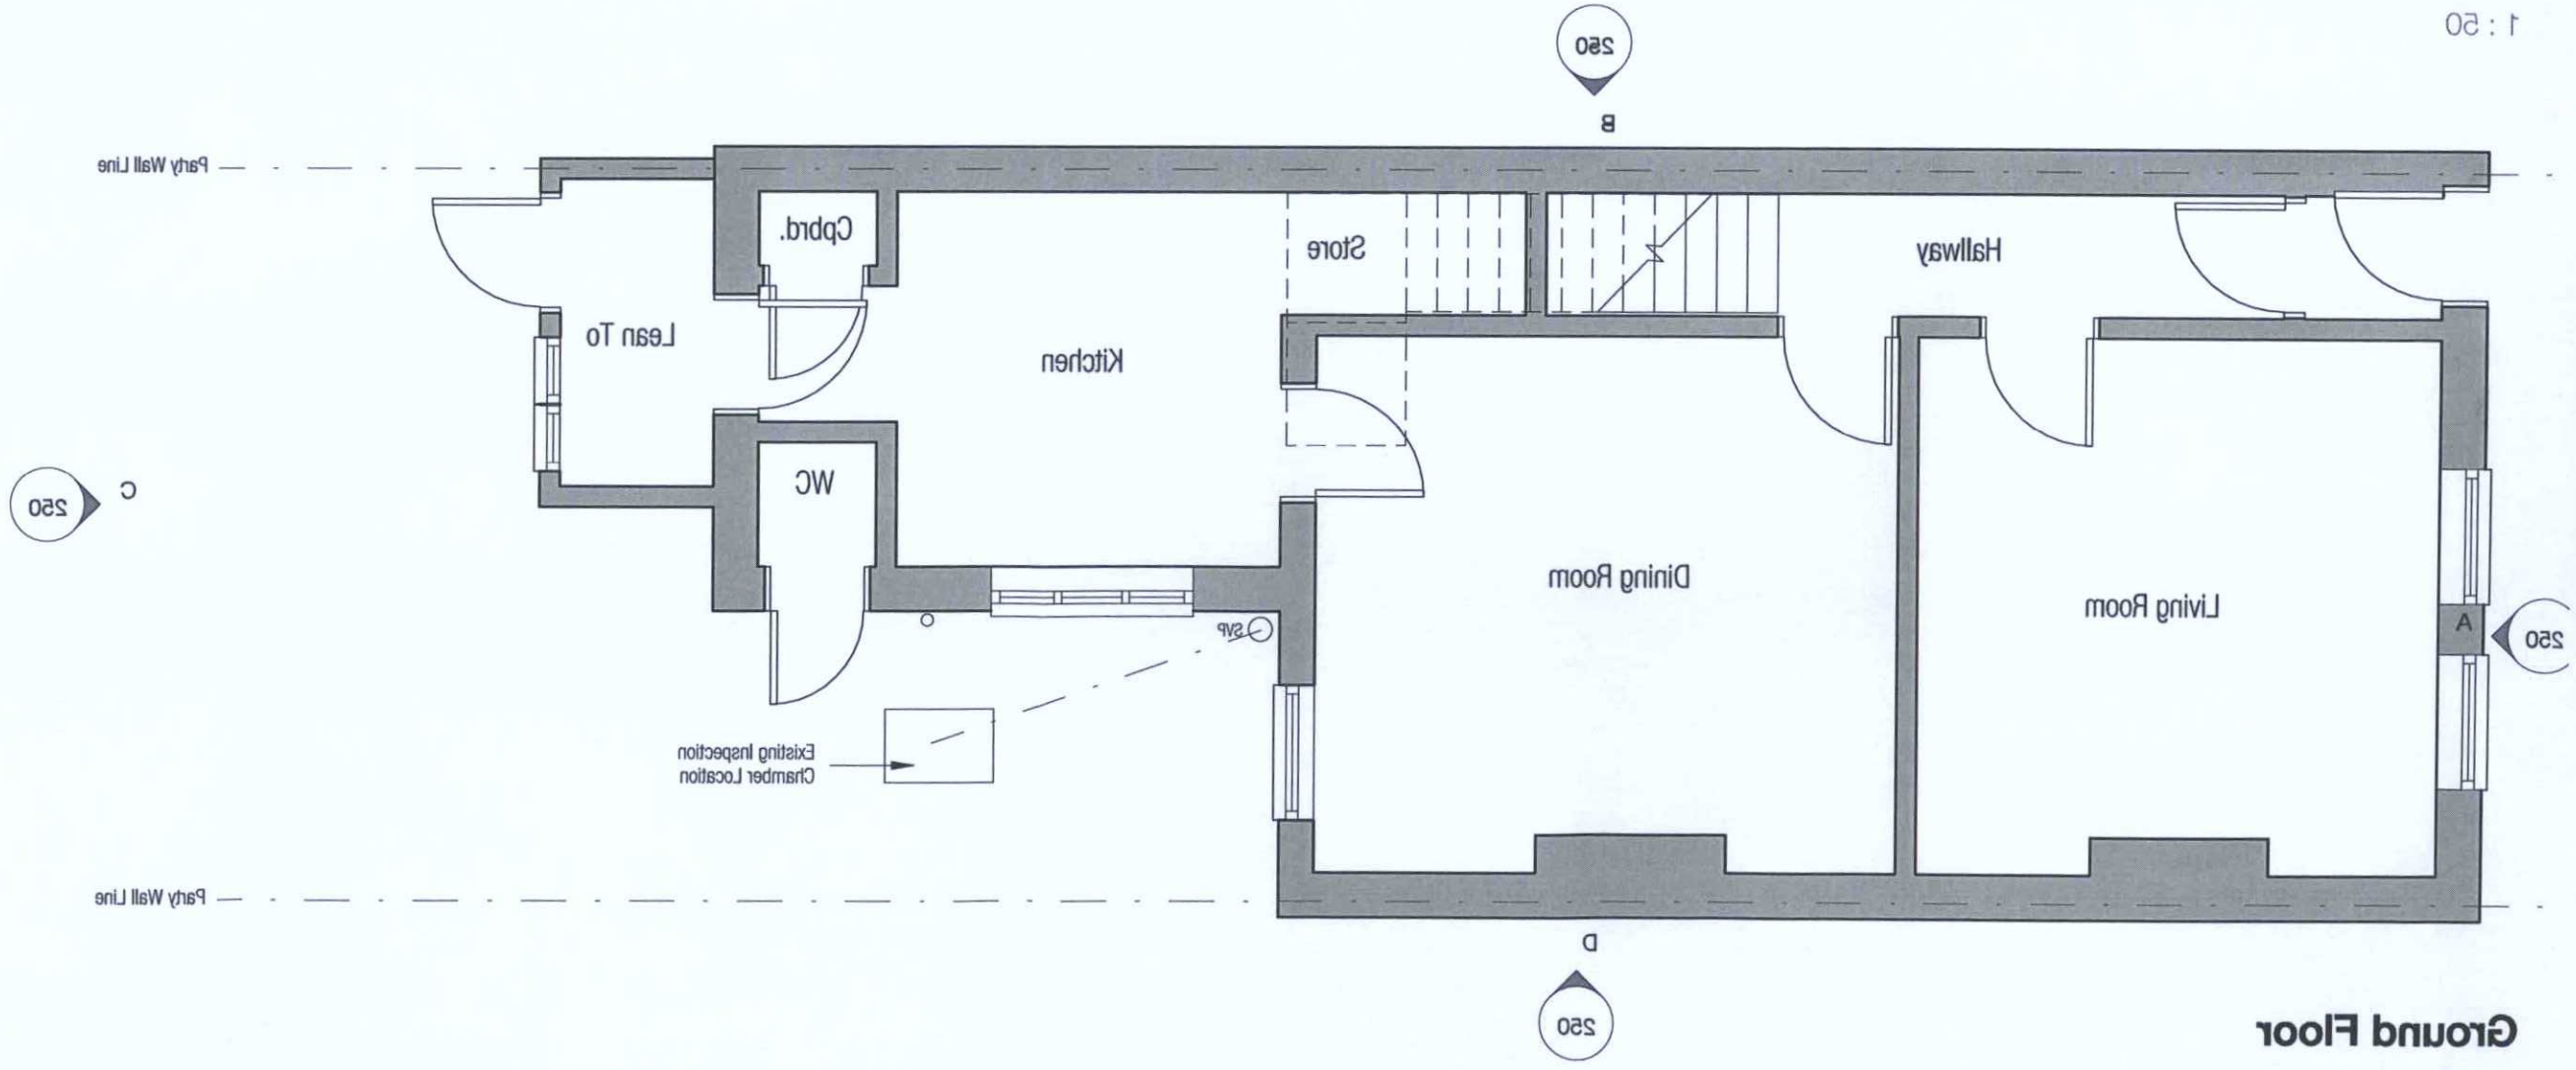

Ground Floor

1 : 50

0 0.5 1 2 m

N

FOR PLANNING

NOT FOR CONSTRUCTION

PROJECT
34 MIDDLE ROAD
SHOREHAM

TITLE
PLANS EXISTING
GROUND AND FIRST

SCALE	DATE
1 : 50 @ A3	03/03/17
DRAWN	REVIEWED
DRAWING NO	REVISION
200	