

AMENDMENT

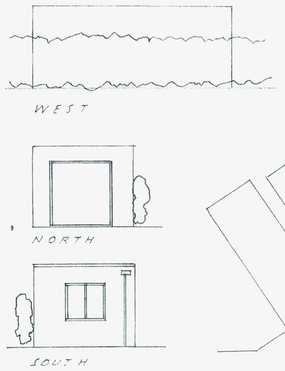

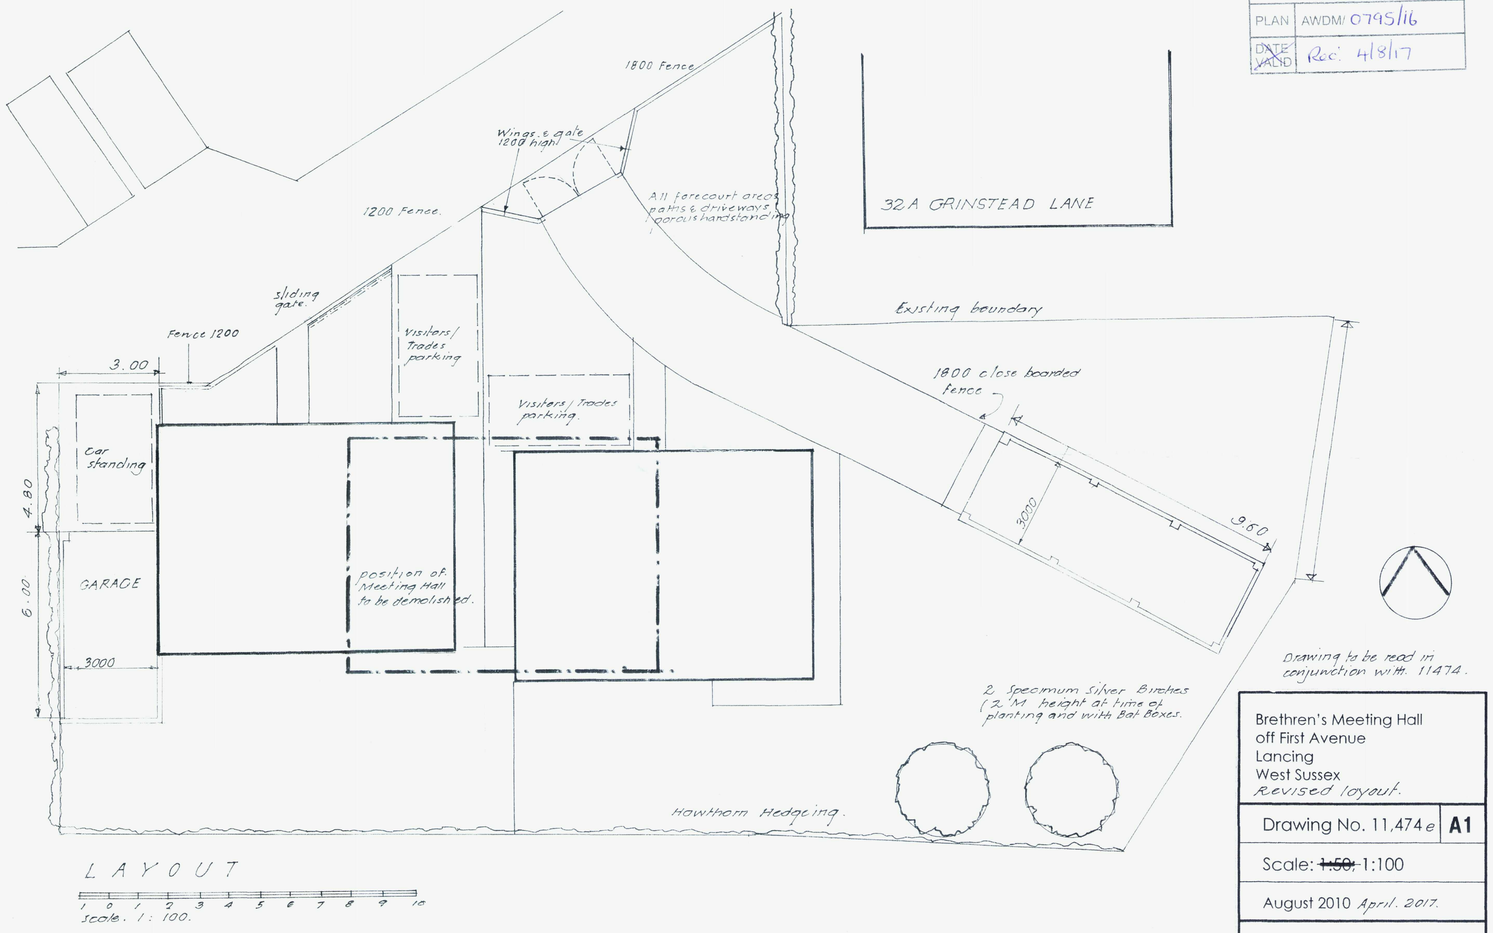

ADUR & WORTHING
PLANNING SERVICES

PLAN	AWDM/ 0795/16
DATE VALID	Rec: 4/8/17

Drawing to be read in conjunction with. 11474.

Brethren's Meeting Hall
off First Avenue
Lancing
West Sussex
Revised layout.

Drawing No. 11,474 *e* **A1**

Scale: ~~1:50,~~ 1:100

August 2010 *April. 2017.*

Roy C. King. FRICS.
Chartered Surveyor
361 Upper Shoreham Road
Shoreham-by-Sea
West Sussex BN43 5NB
Telephone & Fax: (01273) 453619