A3 PAPER SIZE.

2 0 2 4 6 8 10

Metres.

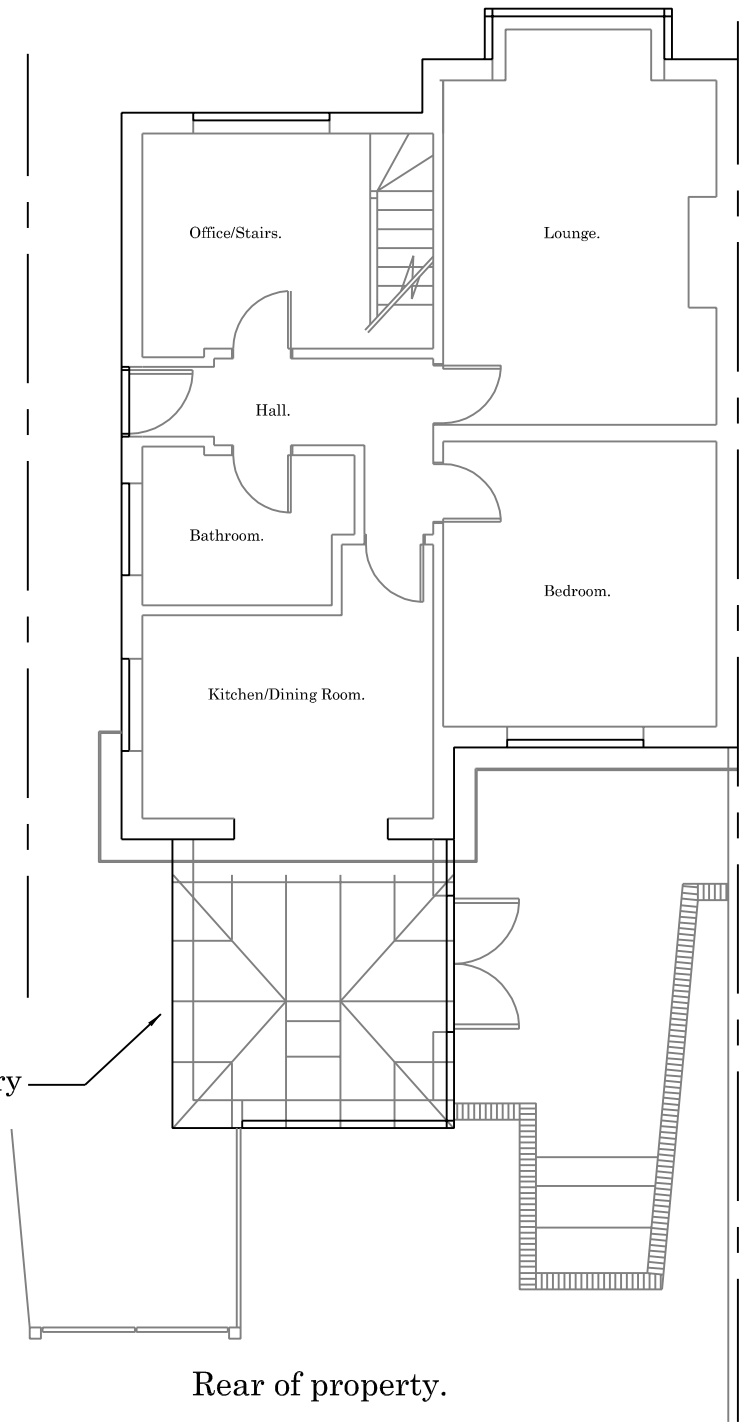

Existing Ground Floor Plan.

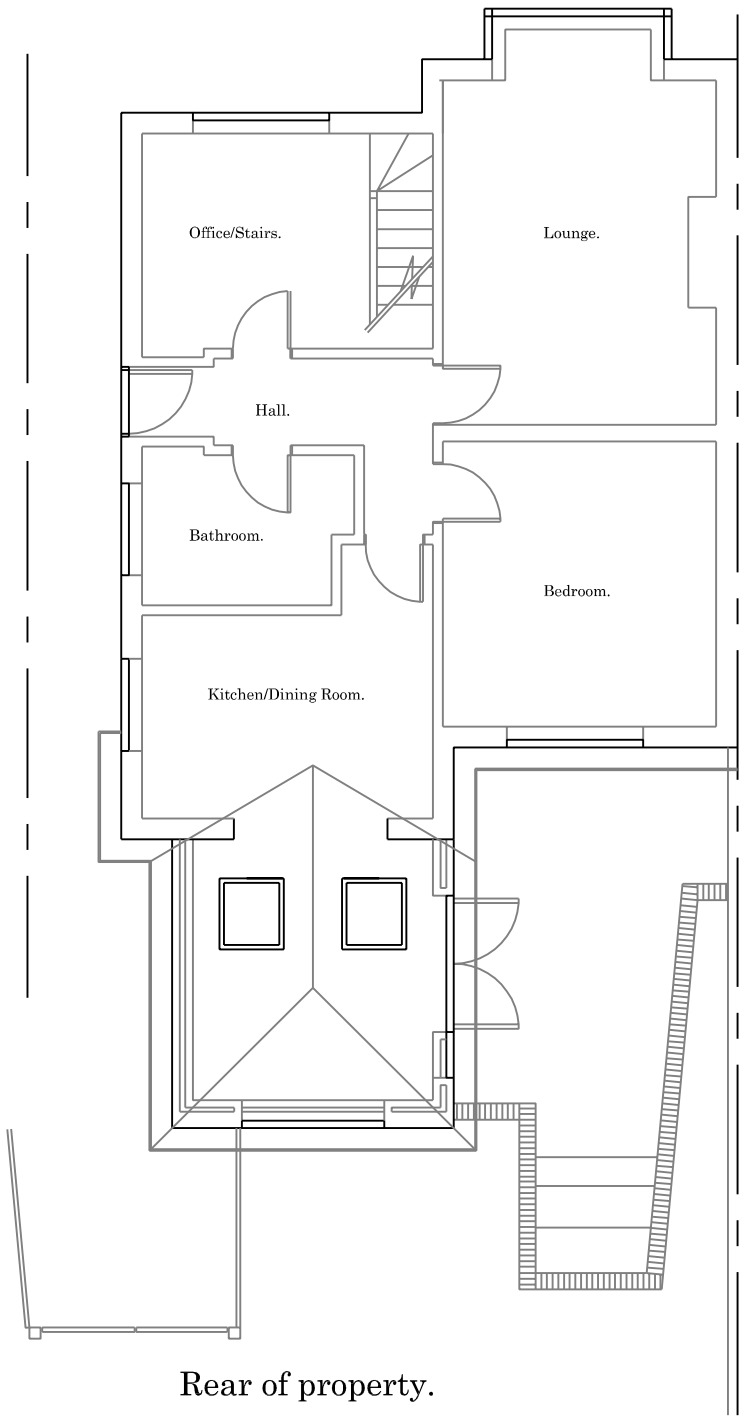

Ground Floor Proposed Plan.

Existing baseworks and walls to remain for the new extension (same footprint as conservatory) with the addition of some additional walling, pitched timber/tiled roof structure with Velux windows, new PVCu windows and doors.

Extension brickwork to match the existing house as close as possible.
White PVCu extension windows & doors, Velux roof windows.
Pitched timber/tiled extension roof to match the existing house as close as possible.

Proposed Ground floor extension to the rear of
No. 184. Downside, Shoreham. West Sussex. BN43 6HD.
for Mrs Julia Lucey.

Scale 1/100
Survey Sheet 3 of 5
Revision 00
Date Febuary 2021
Drawn RY.
Dwg. No. 12-02-21 C.

Robin Yates
15 The Street
North Lancing
West Sussex
BN15 0PN

TEL 07810547107.
Email address :-
robin@robinyates.co.uk