Rev A 11-16 Section amended and canopy side elevation added

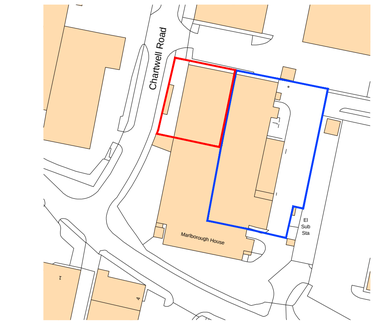

Site Location Plan 1:250

Scale in Metres
0 10 20 30 40 50 100

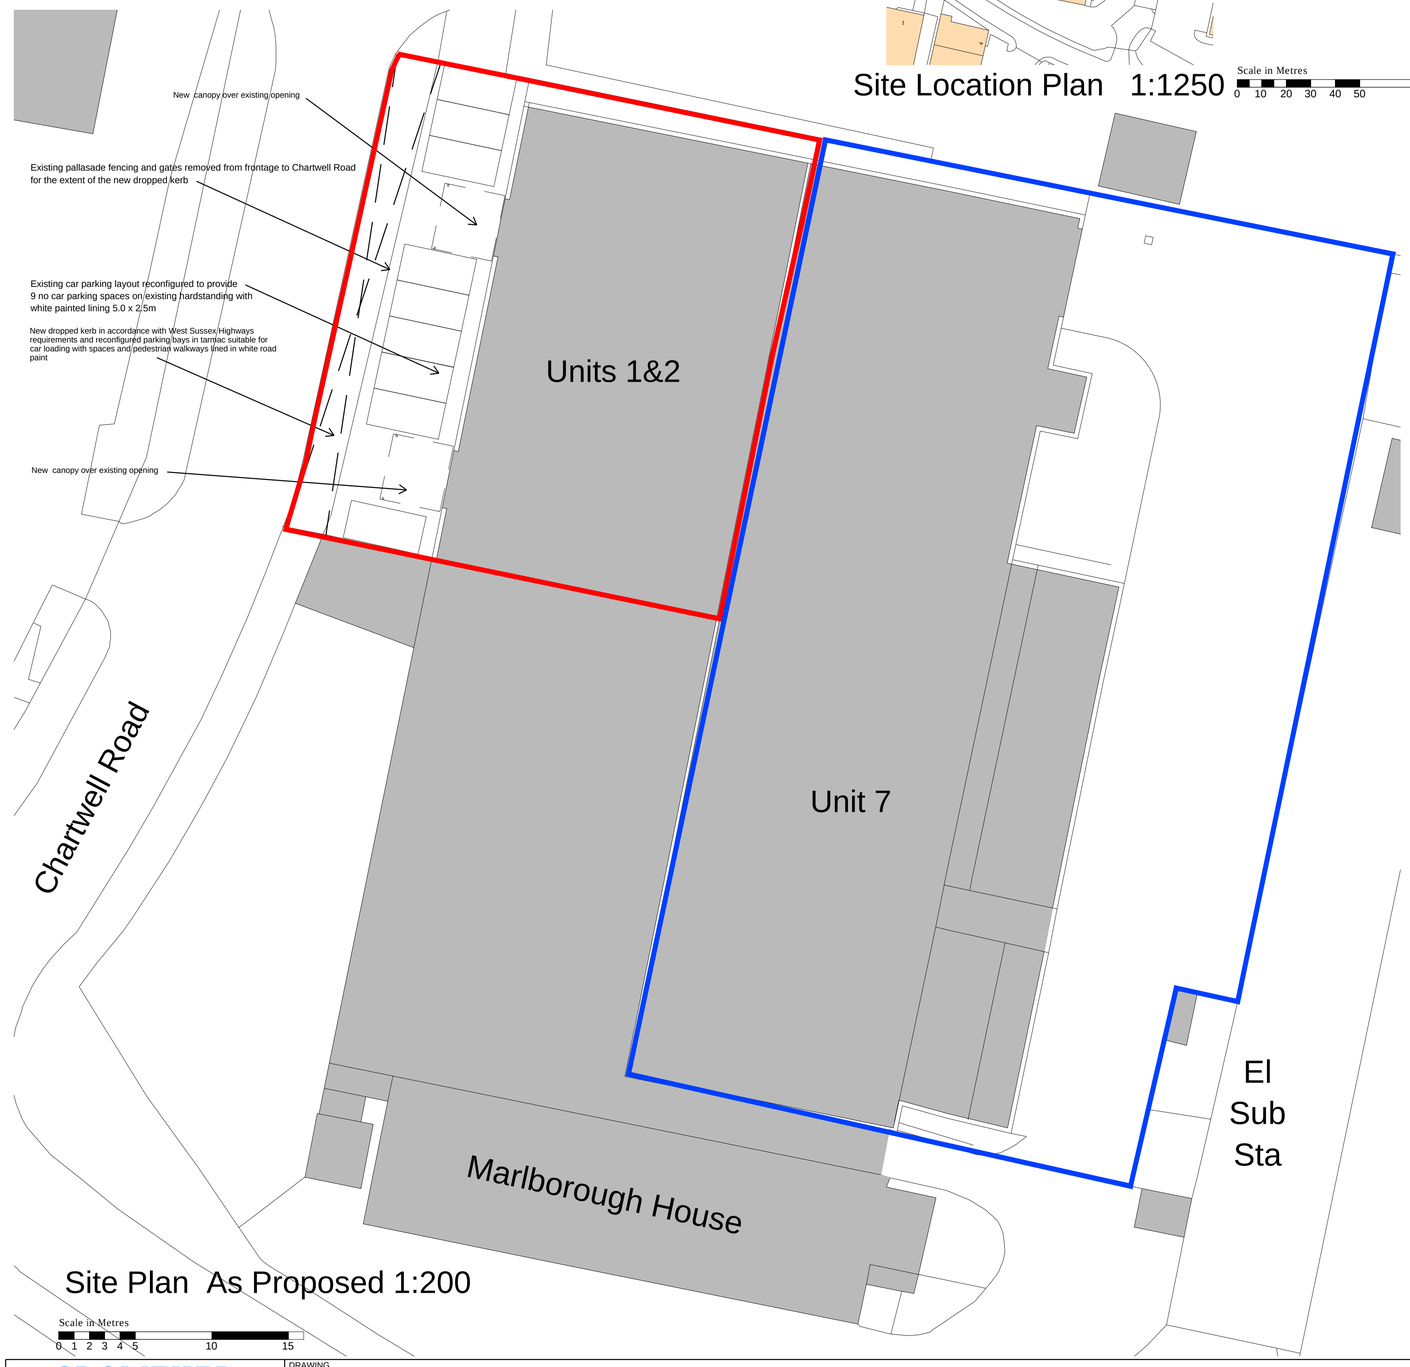

Site Plan As Proposed 1:200

Scale in Metres
0 1 2 3 4 5 10 15

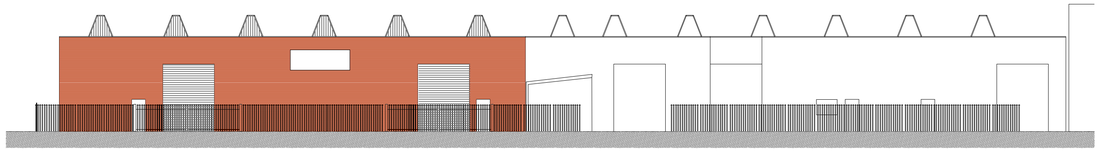

West Elevation Units 1&2

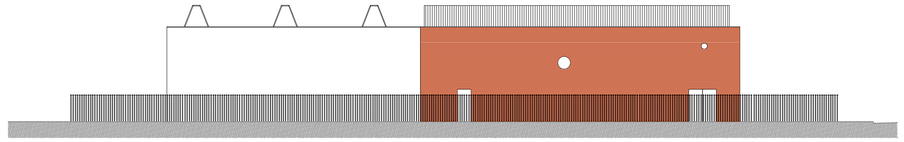

Unit 7 Units 1&2

North Elevation

Elevations As Existing 1:200

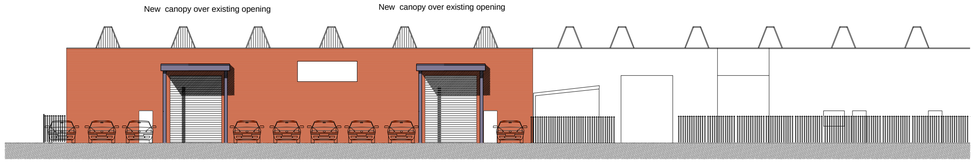

Units 1&2

Existing pallasade fencing and gates removed from frontage to Chartwell Road for the extent of the new dropped kerb

New dropped kerb in accordance with West Sussex Highways requirements and reconfigured parking bays in tarmac suitable for car loading with spaces and pedestrian walkways lined in white road paint

West Elevation

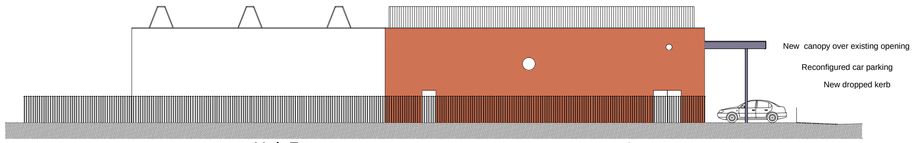

Unit 7 Units 1&2

North Elevation

Elevations As Proposed 1:200

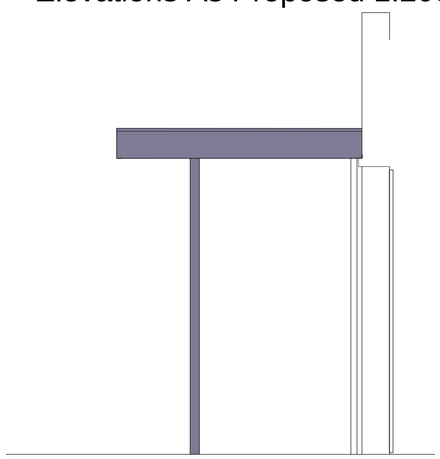

Canopy Side Elevation 1:50

Scale in Metres
0 1 2 3 4

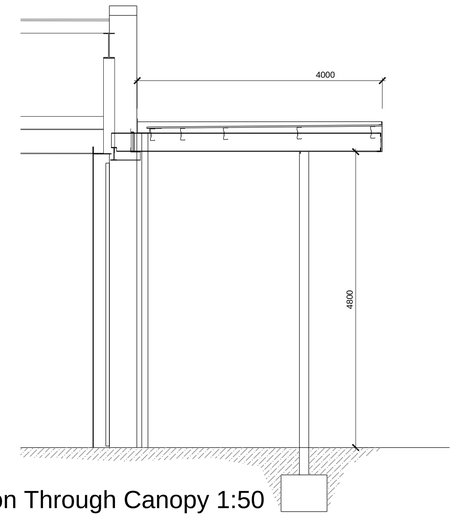

Section Through Canopy 1:50

CROWTHER ARCHITECTS ASSOCIATES
CROWTHER ASSOCIATES ARCHITECTS LLP
PELHAM HOUSE 25 PELHAM SQUARE BRIGHTON BN1 4ET
T: 01273 695535 www.crowtherassociates.co.uk

DRAWING

Proposed New Canopies & Dropped Kerb
Units 1-2 Marlborough House
Lancing

CLIENT: Modern Moulds & Tools Ltd	JOB NO.: C1637	DRAWING NO: 02	REV.: A
PROJECT: Units 1&2 Marlborough House Lancing	SCALE: 1:200@A1	DATE: 09-16	DRAWN:

CROWTHER ASSOCIATES