
All dimensions to be checked on site.

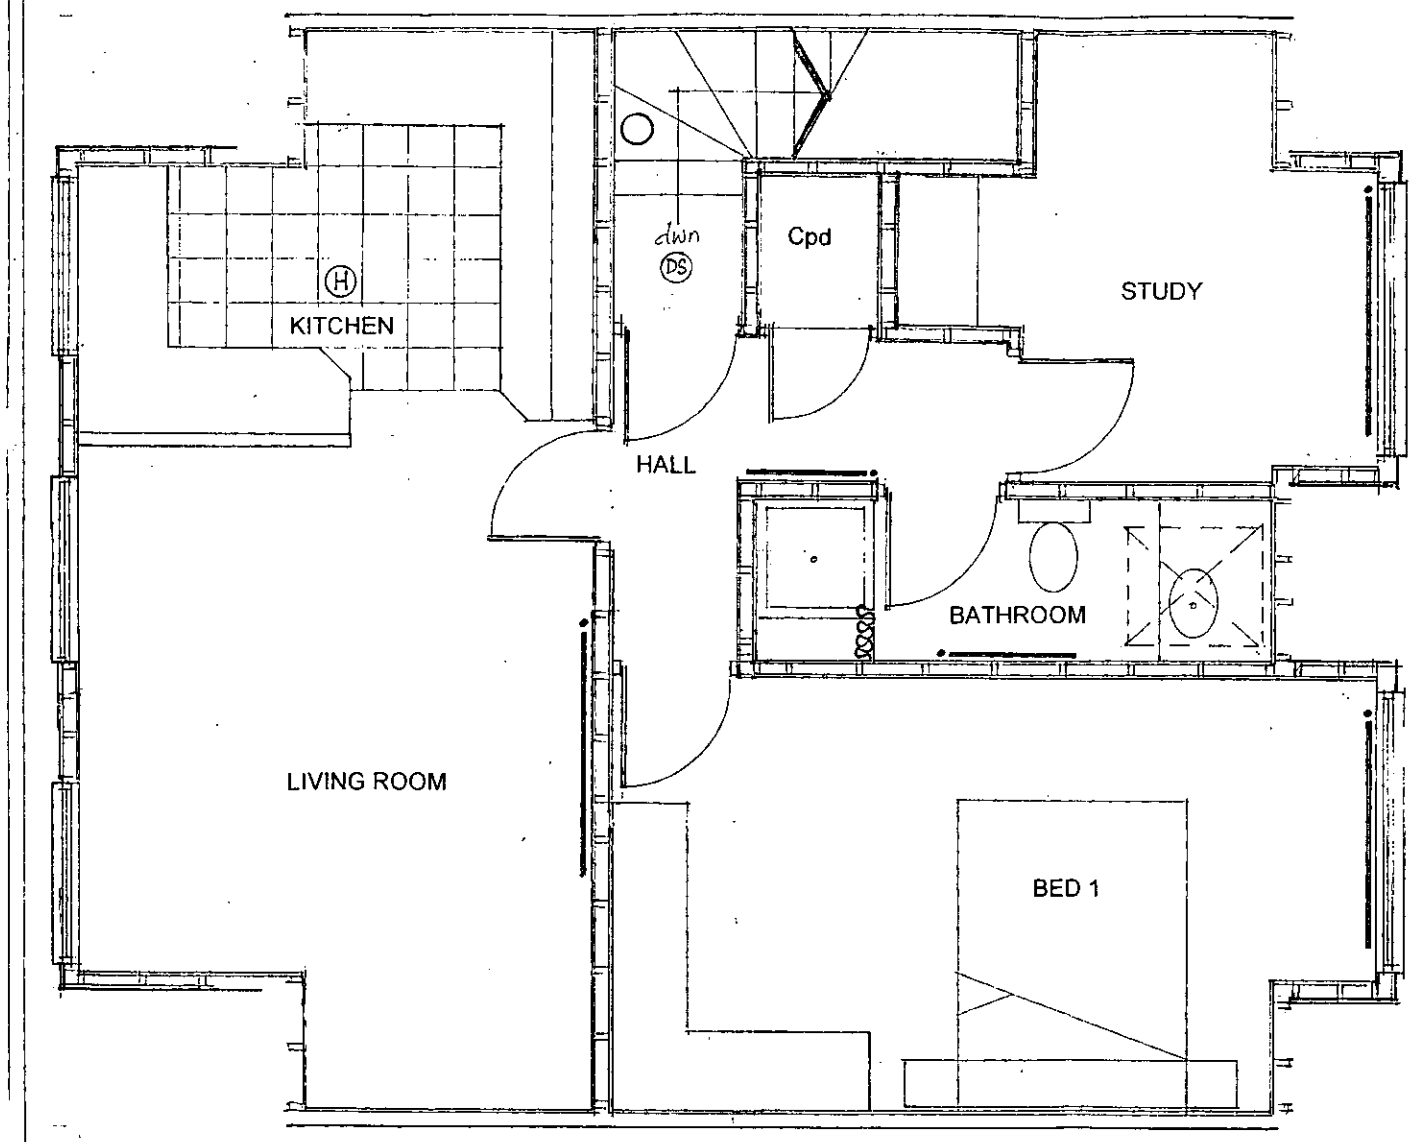

A

A

PROPOSED 2st Flr PLAN 57m²

A	Windows to living room revised 7/2/2012


REVISIONS

M.J.J. TANNER
SOUTH HAMBYE
16 NORTH LANE
EAST PRESTON
WEST SUSSEX BN16 1DA
TEL/FAX: 01903 774211

HARRISON BRANT
6 Windmill Parade
173 Old Shoreham Road
Southwick
BN42 4QB


Proposed loft conversion to form 2nd Floor Flat with front and rear dormers

DATE	Oct 2011
SCALE	1:50
DRG No	842-4 A

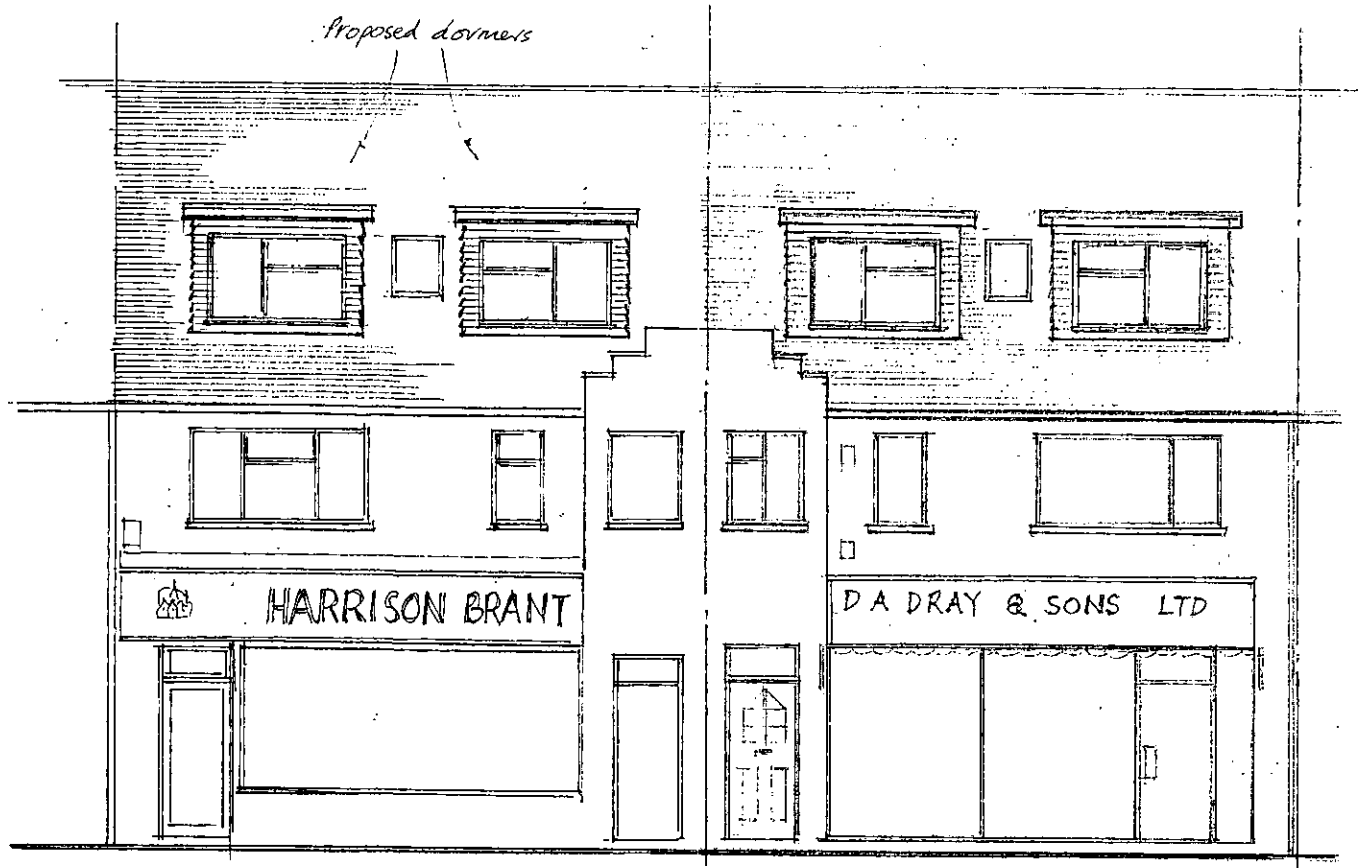

SOUTH

PROPOSED ELEVATIONS

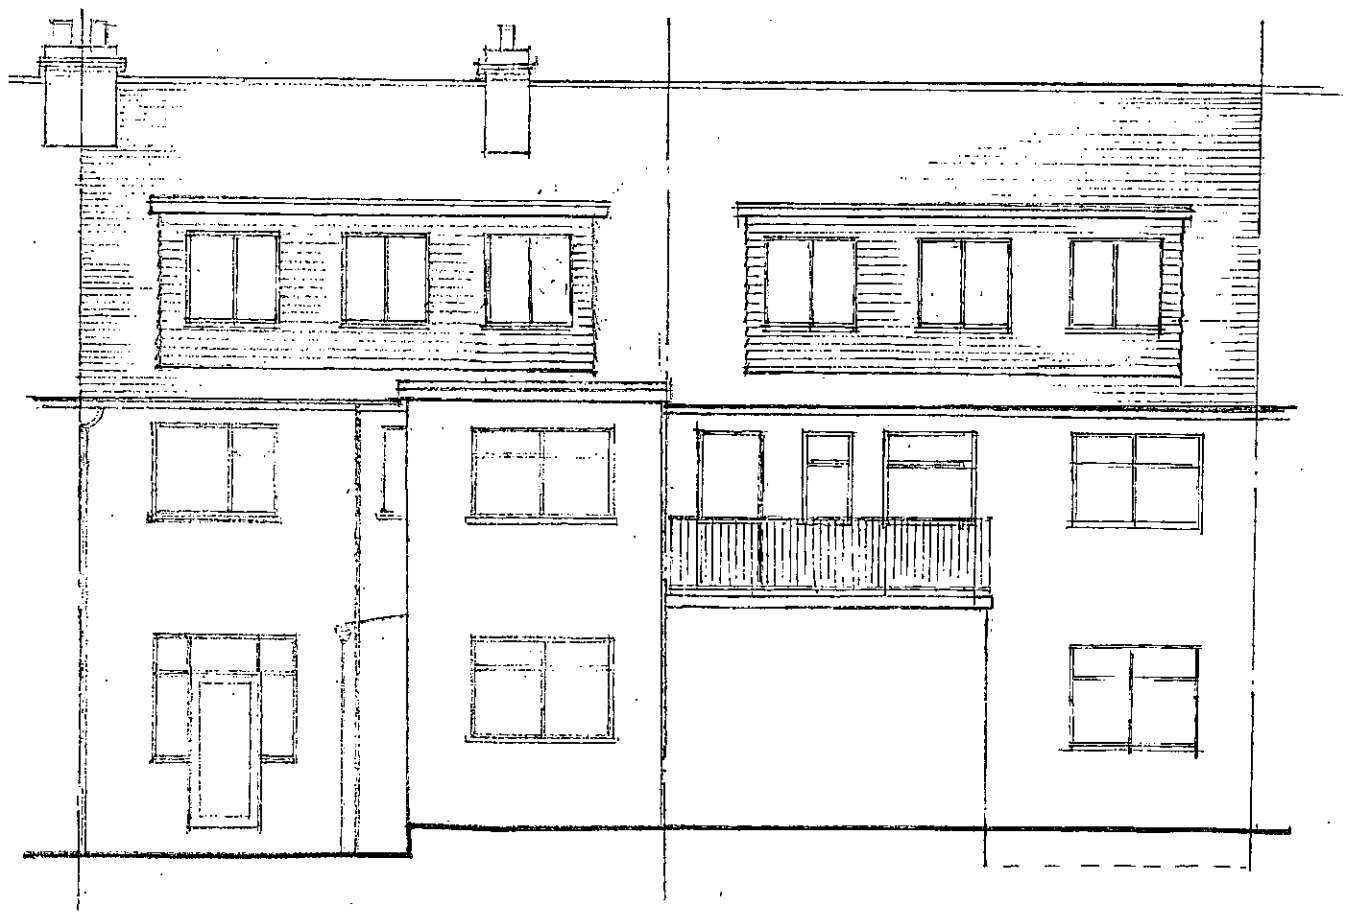

NORTH

All dimensions to be checked on site.

A	Windows to rear dormer revised 7/2/2012

REVISIONS

M.J.J. TANNER
SOUTH HAMBYE
16 NORTH LANE
EAST PRESTON
WEST SUSSEX BN16 1DA
TEL/FAX: 01903 774211

HARRISON BRANT
6 Windmill Parade
173 Old Shoreham Road
Southwick
BN42 4QB

Proposed loft conversion to form 2nd Floor Flat with front and rear dormers

DATE	Oct 2011
SCALE	1:100
DRG No	842-5 A