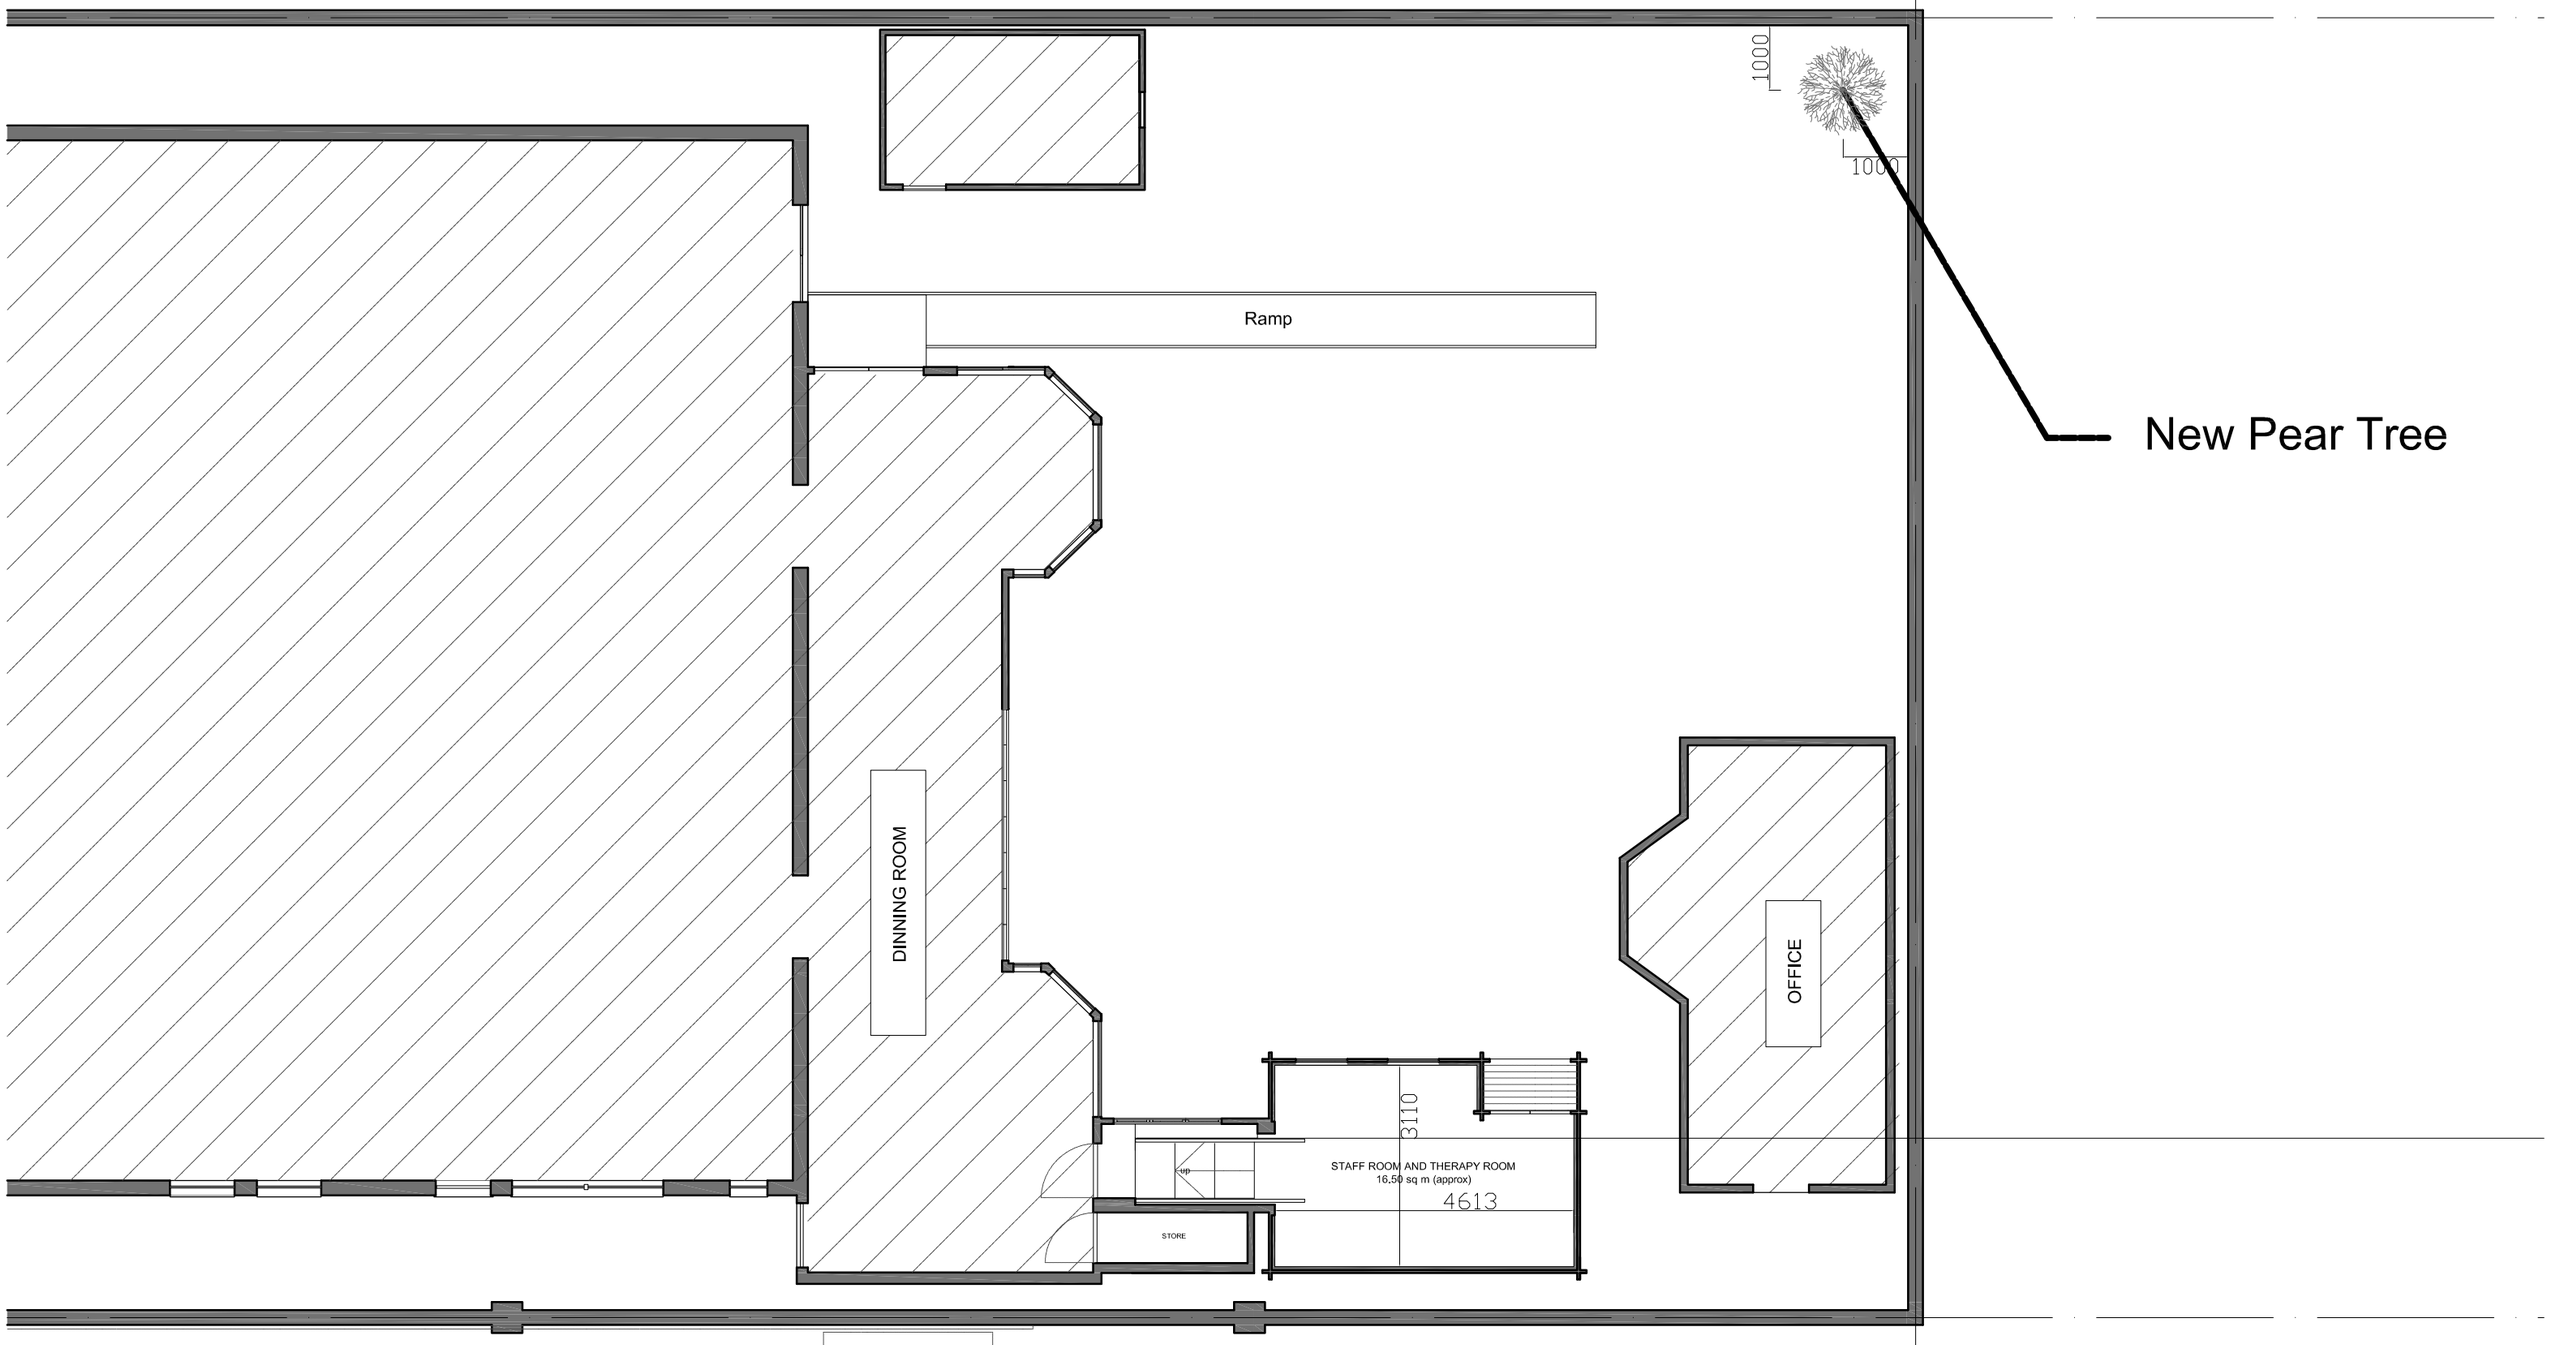

Proposed Ground Floor Plan

Address	**Victoria Lodge 48-50 Shakespeare Road, WORTHING**
Drawing Title	New Pear Tree Location Planting
Scale	1:1250
Date	April 2024
Drawing No	**08Plantlocation**

Do not scale off these Drawings. All dimensions are nominal and must be checked on site. All drawings are copyright of Studio 203 and cannot be reproduced without written permission from Studio 203

STUDIO 203
02077386420 07951601044
designstudio203@gmail.com
2A PADFIELD ROAD
LONDON SE5 9AA