




Existing North 1:100

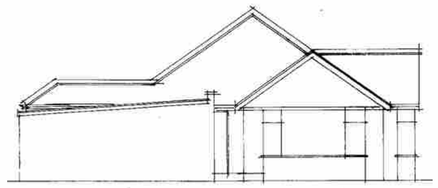

West

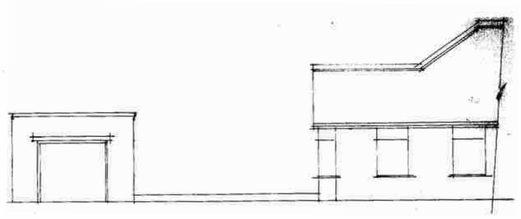


South

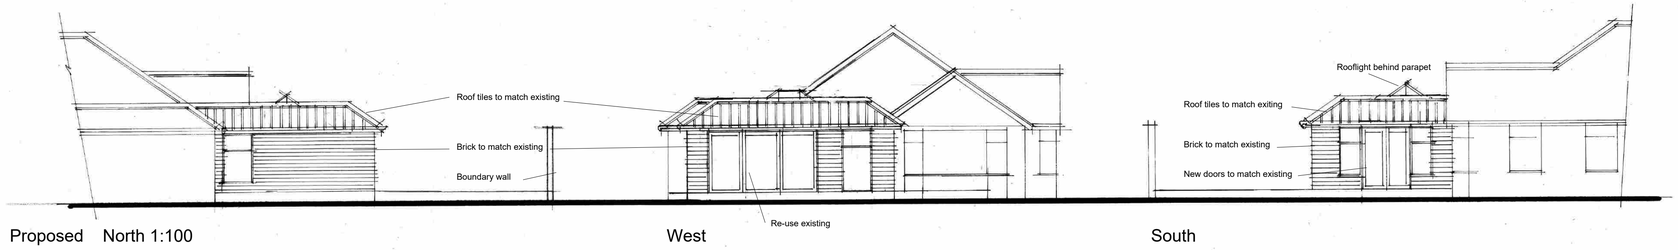


Proposed North 1:100

West

South

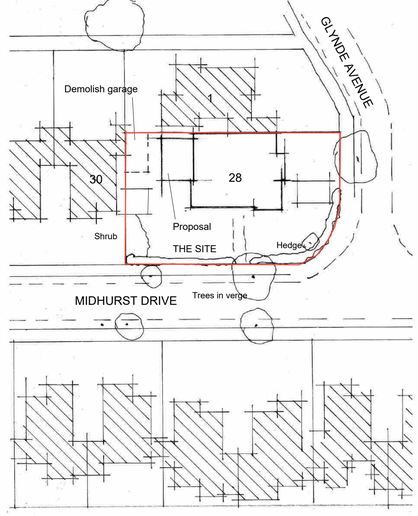


Block plan 1:1250

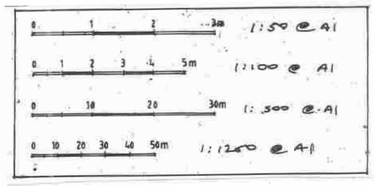





Site plan 1:1250

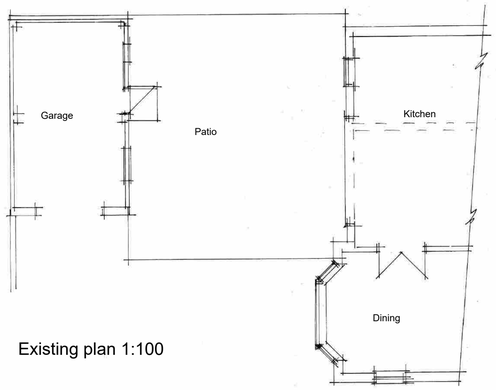


Existing plan 1:100

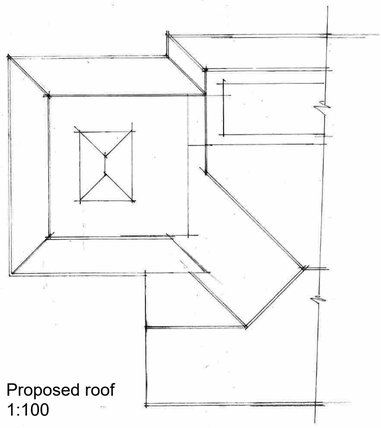


Proposed roof 1:100

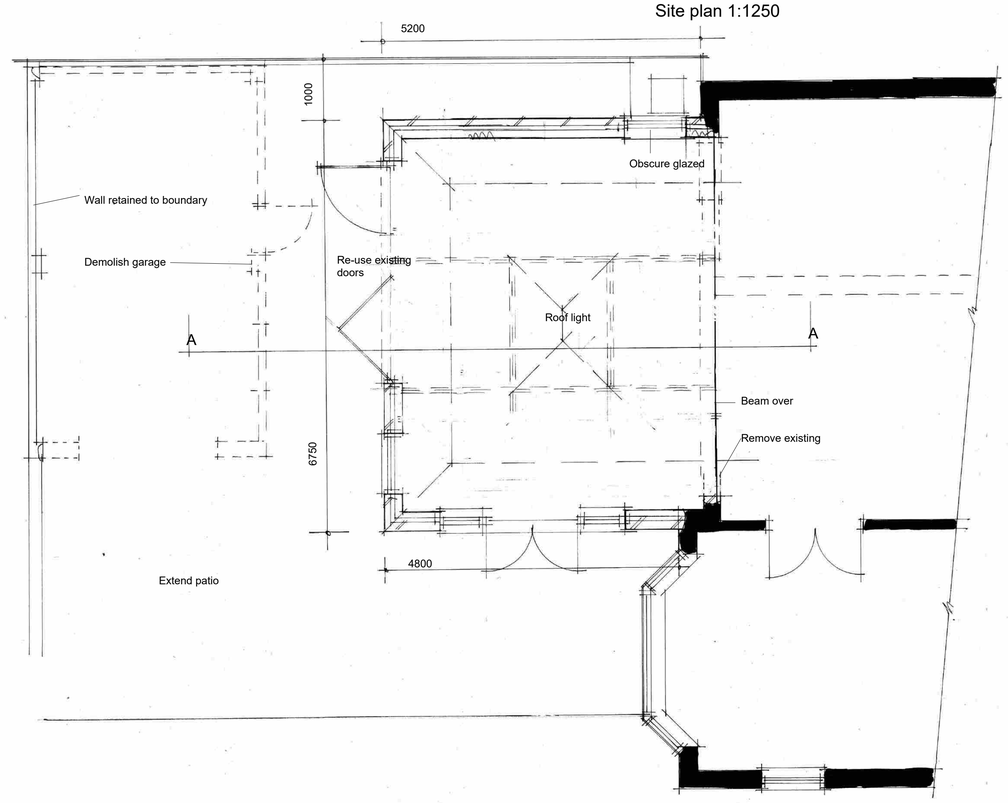


Plan 1:50

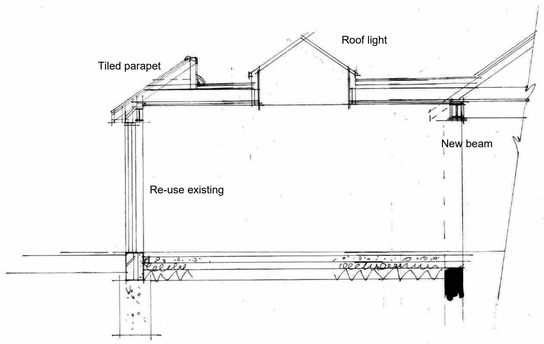

Section AA 1:50

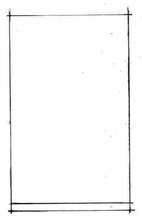

Existing roof 1:100

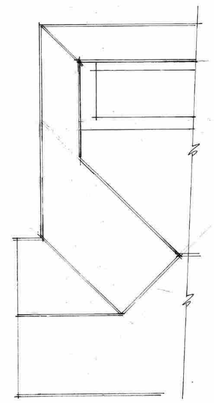

C			
B			
A			
Client	Mr & Mrs Jeanott		
Address	28 Midhurst Drive : Goring-by-sea : Worthing		
Drawing	EXTENSION AND ALTERATIONS	No.	3824:1
Scale	1:50 1:100 1:500 1:1250	Drawn IS	Date Mar 25

AJ SALTER & SON
Architectural Technicians and Surveyors
50 WINDSOR ROAD, WORTHING, WEST SUSSEX, BN11 2LY
Tel/Fax: (01903 209496)
E-mail: ajsalterandson@hotmail.com