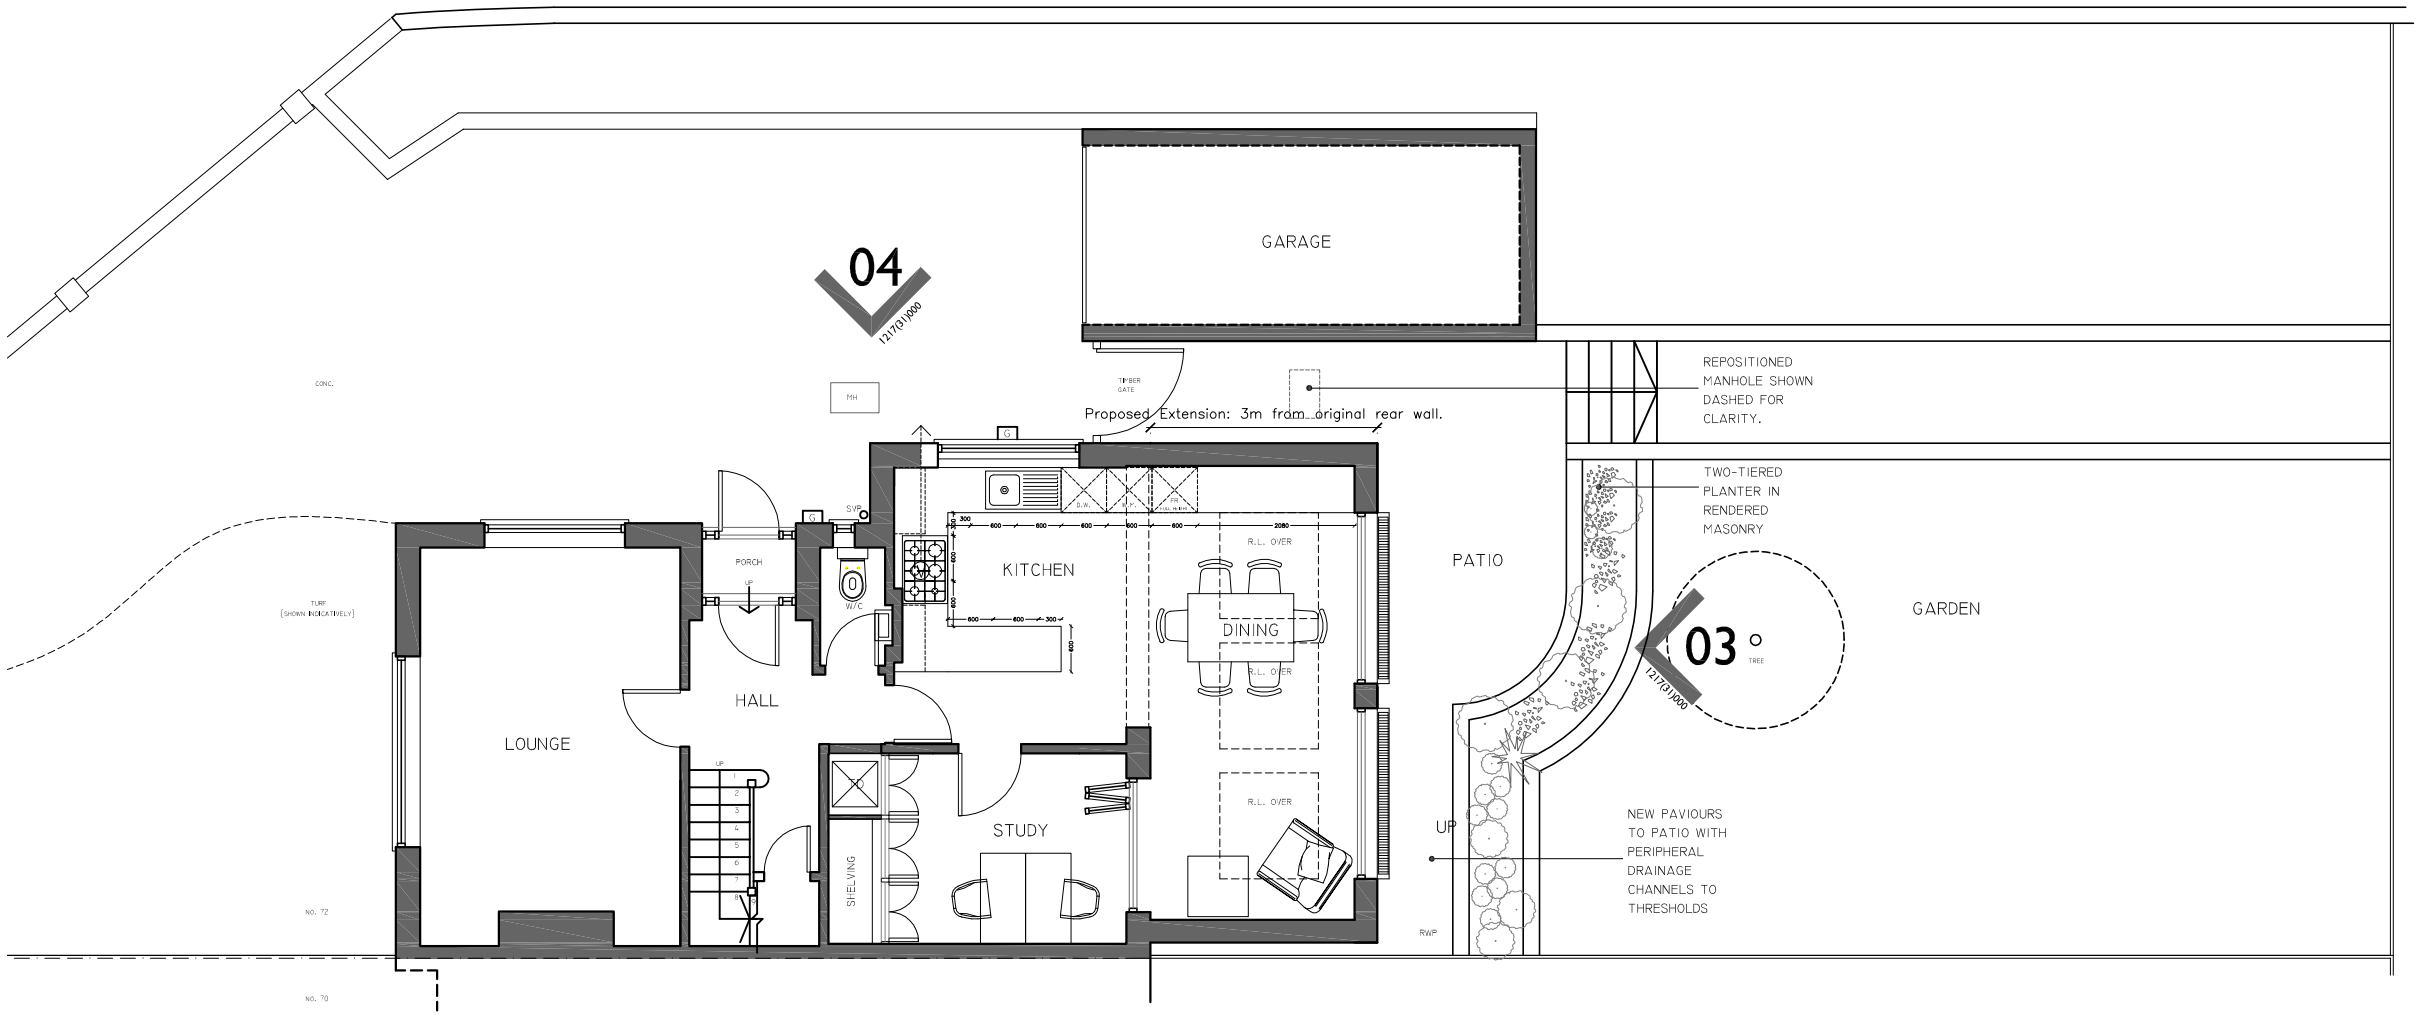

01 PROPOSED GF PLAN
1:100

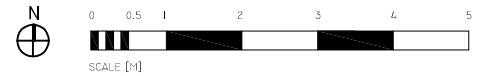

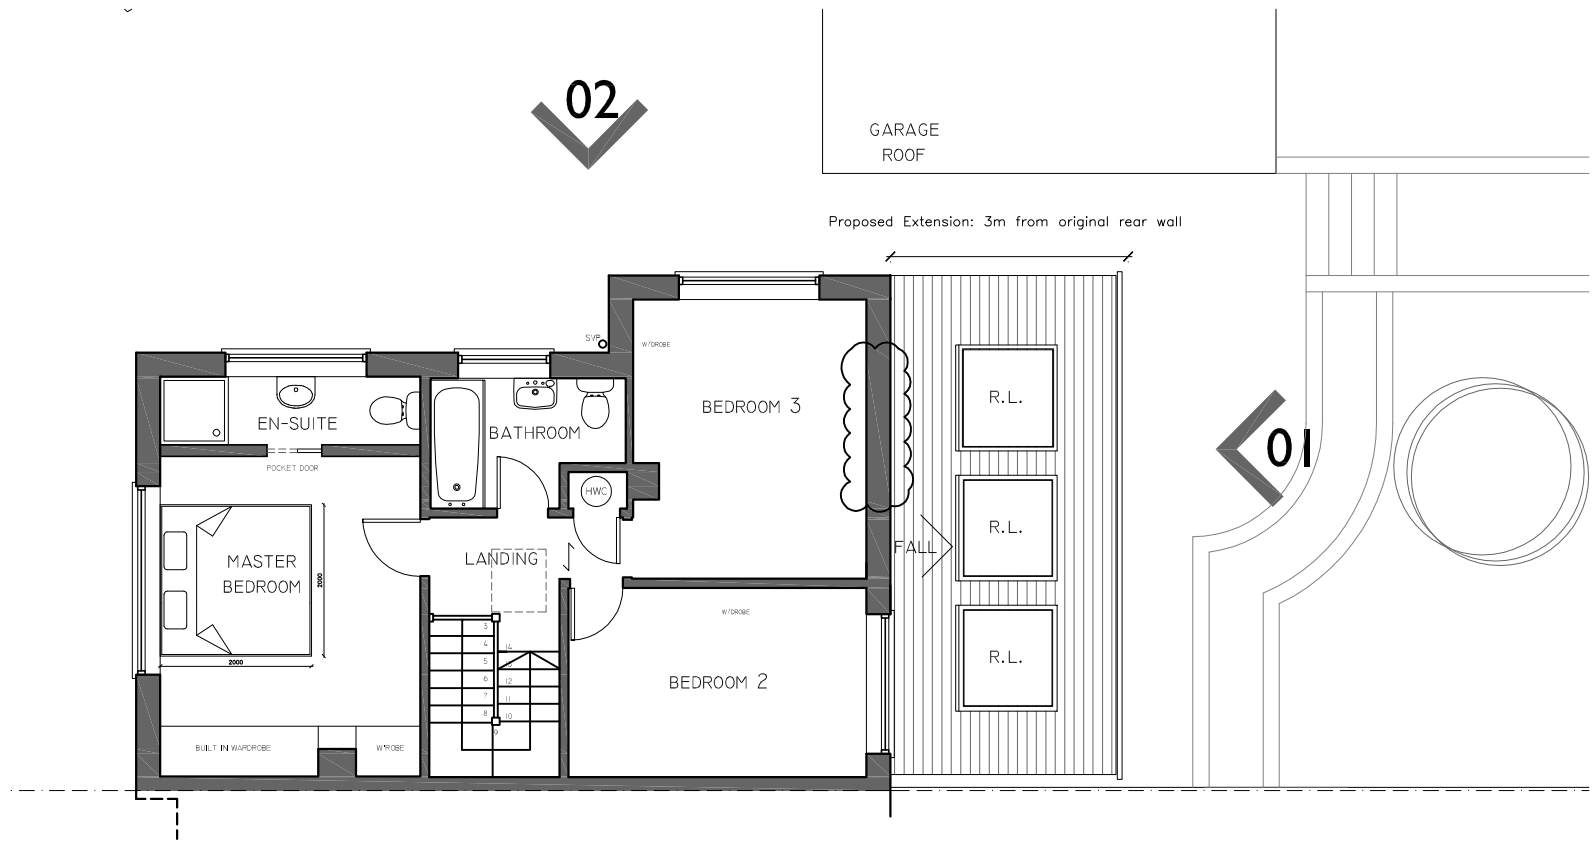

02 PROPOSED FIRST FLOOR PLAN
1:100

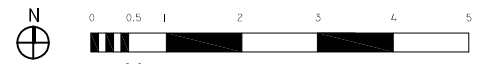

NOTES:
THIS DRAWING IS FOR THE PURPOSES OF CERTIFICATE OF LAWFULNESS APPLICATION ONLY AND IS NOT TO BE USED FOR PLANNING, BUILDING REGULATIONS OR CONSTRUCTION.

Check dimensions on site prior to commencement of work on site.
All work to conform to current Building Regulations, British Standards and Codes of Practice.

This drawing is protected by the Copyright, Designs and Patents Act, 1988.

REVISIONS

DATE:	REV:	NOTES:
03.08.12	A	Proposed window to east elevation removed.

PYRUS ARCHITECTURE + DESIGN,
GF, 7, LAURISTON RD,
BRIGHTON,
BN1 6SN

+44(0)7782 221 582

CHILVERSNATHAN@GMAIL.COM

PROJECT:
72 THE DRIVE, SHOREHAM-B-S

CLIENT:
MR & MRS P REDWOOD

DATE:	SCALE:	DRAWN:	CHECKED:
JULY 2012	1:100@A3	NC	NC

PROJECT NUMBER:	DRAWING NUMBER:	REVISION:
12.17	(21)000	A

TITLE:
PROPOSED PLANS: SINGLE STOREY REAR EXTENSION

STATUS:
CERT. OF LWFLNSS APPLICATION ONLY