DO NOT SCALE FROM THIS DRAWING

1m 2m 3m 4m 5m 6m 7m 8m 9m 10m
1:50 Scale Bar

1m 2m 3m 4m 5m 6m 7m 8m 9m 10m
1:100 Scale Bar




North Elevation




East Elevation




South Elevation

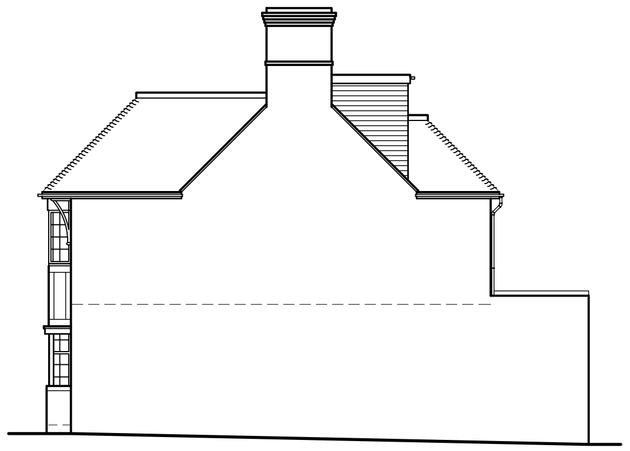


West Elevation

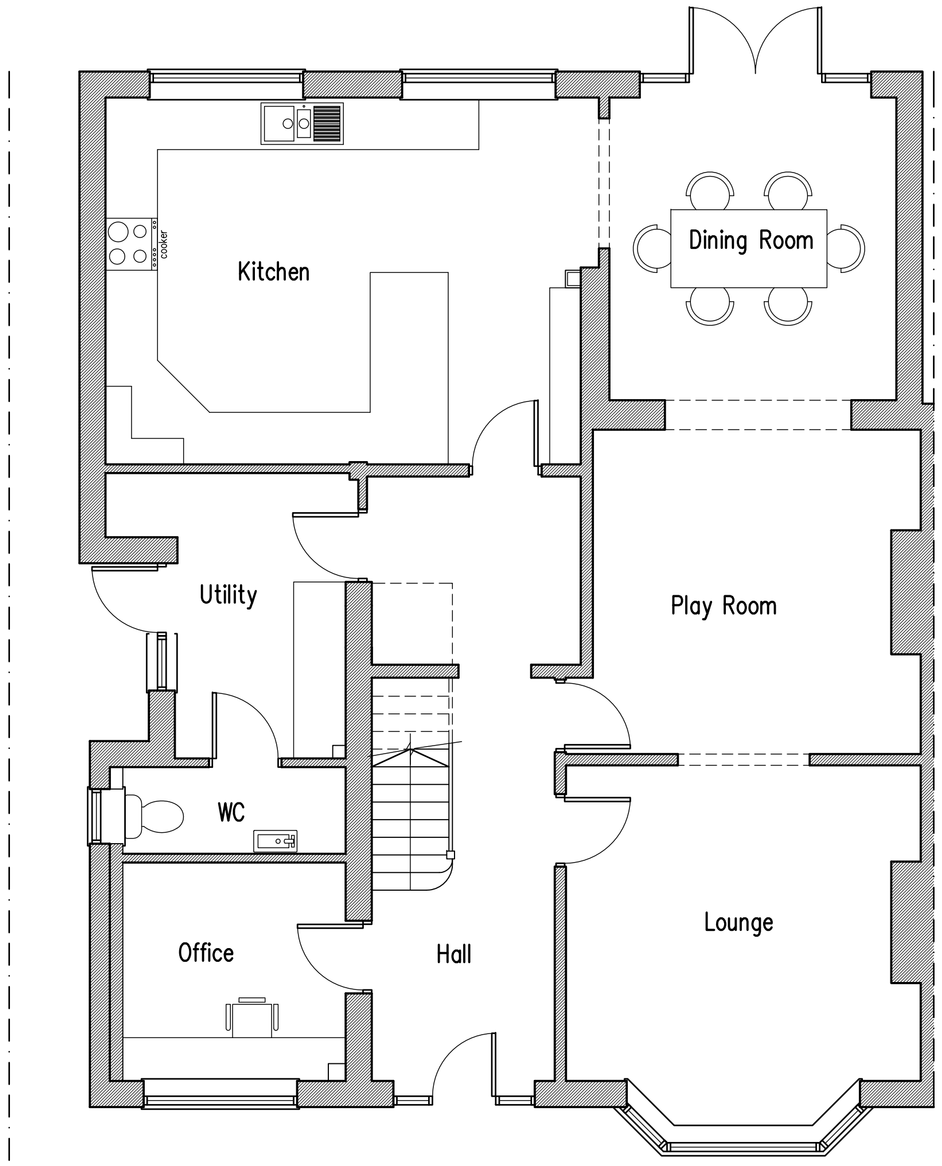

Ground Floor Plan

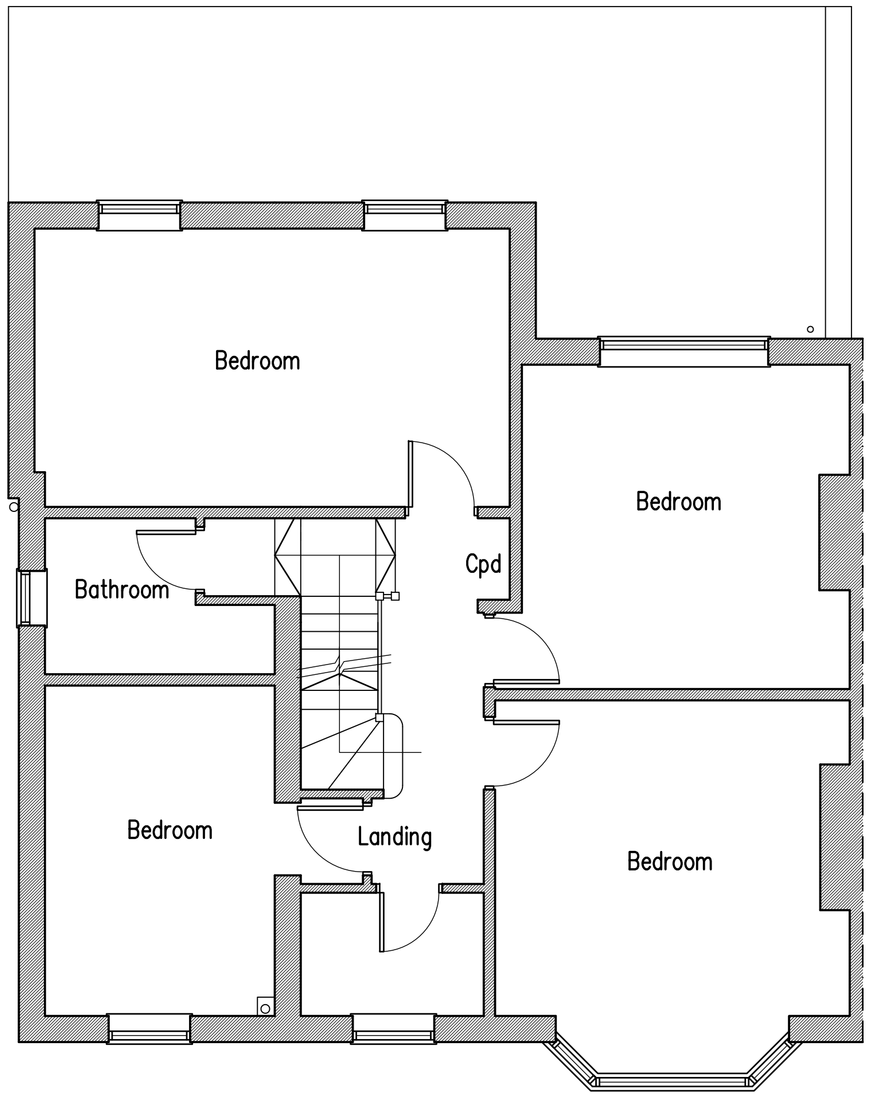

First Floor Plan

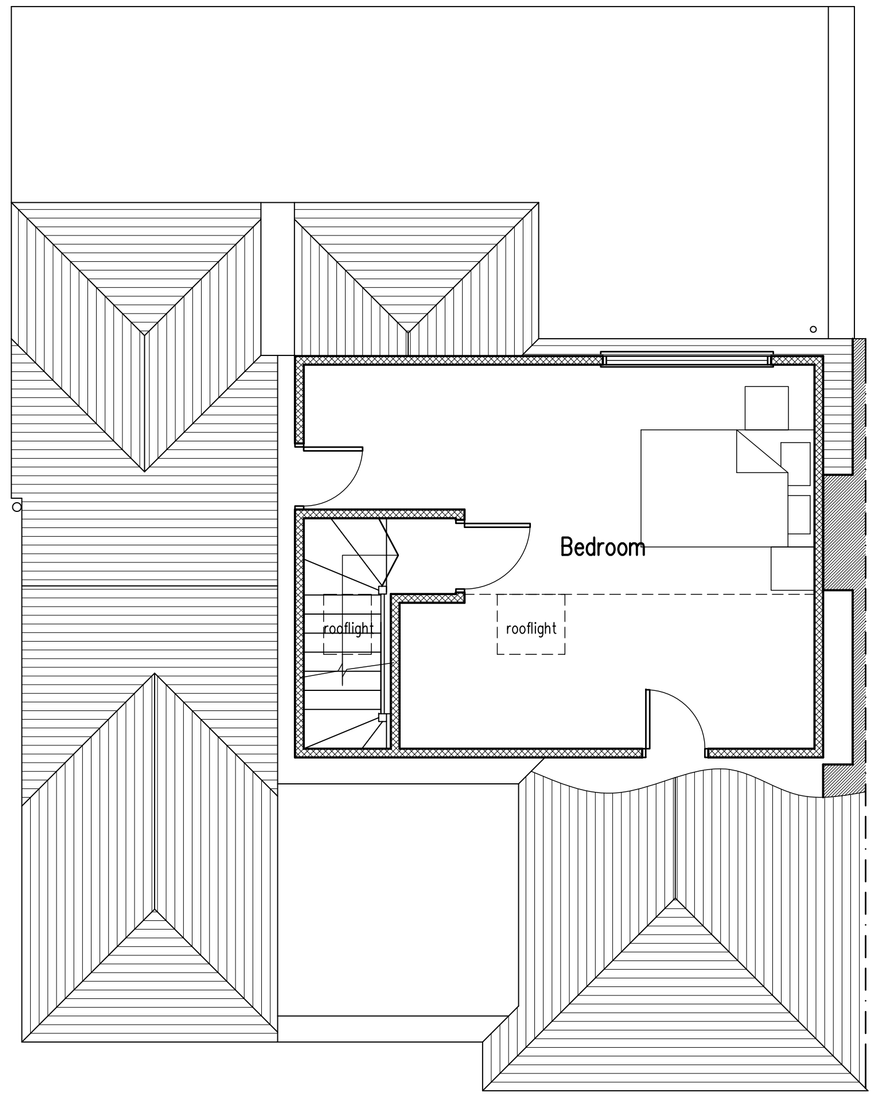

Second Floor Plan

Proposed Roof Conversion at: 265 Upper Shoreham Road, Shoreham-By-Sea

rja Planning & Building Consultants Ltd.
9 Sea Spray Avenue
Shoreham-By-Sea
West Sussex BN43 5PR
t: 01273 467297 mob: 07971 375739
e: rex@rjapbc.co.uk web: www.rjapbc.co.uk

Chartered Institute of Architectural Technologists

PROJECT: 265 Upper Shoreham Road, Shoreham-By-Sea
DRAWING TITLE: Proposed Floor Plans & Elevations
CLIENT: Mr and Mrs A. Bonavia
DWG NO: 23947-01
REVISION:
SCALE: 1:50, 1:100
DATE: 14.09.23
DRAWN: rex