
ADUR & WORTHING
PLANNING SERVICES
PLAN AWDM/0259/16
DATE VALID 13 DEC 2016

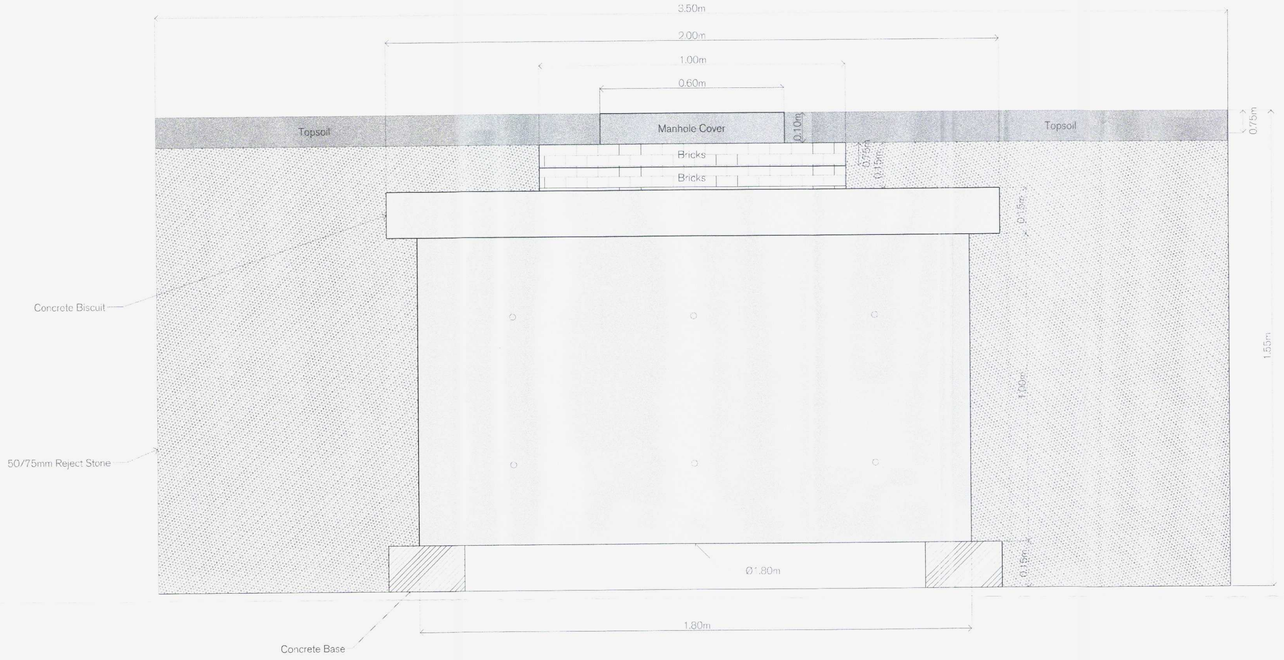

N

Levels Legend

TOC - Top of Coping
FFL - Finished Floor Slab Level
GL - Gullcy Level
IL - Invert Level
TOK - Top of Kerb
TOW - Top of Wall

Coping Legend

- Safety Railings
- 30mm SHS
- 40mm SHS
- 50mm EA
- 50mm CHS
- 60mm CHS
- 50mm x 100mm RHS

Revision Notes

Original Issue:

General Notes

Figured dimensions only

Do not scale

Confirm any additional dimensions with Architect

To be read in conjunction with Wheelscape Standard Specification

Copyright of Wheelscape Ltd

wheelscape skateparks

Project:
Beach Green Skatepark,
Lancing,
Adur,
West Sussex

Title:
Section Details - Drainage

Scale: 1:10 @ A2

Original Date:
02/11/2016

Original Issue:
02/11/2016

Drawn: RH **Checked:** DW

Drawing Number:
1077/302

Status: Planning