
ADUR & WORTHING
PLANNING SERVICES
PLAN AWDM/0259/16
DATE VALID 13 DEC 2016

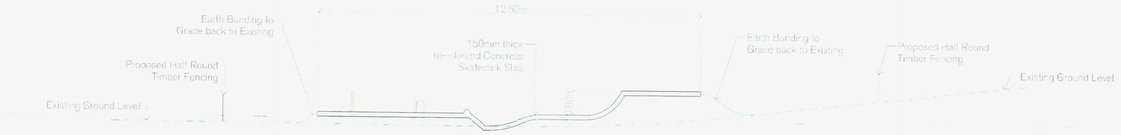

Section A (01/301) : Section through 3ft Quarter pipe, 3 Stair Set and Rail, Flat with Grind Ledge and 4ft Quarter Pipe



Section B (02/301) : Section through raised Street Area, Brick Print Bank and Roller Hip Blend

Levels Legend
TOC - Top of Coping
FFL - Finished Floor Slab Level
GL - Gulley Level
IL - Invert Level
TOK - Top of Kerb
TOW - Top of Wall

Coping Legend
- Safety Railings
- 30mm SHS
- 40mm SHS
- 50mm EA
- 50mm CHS
- 60mm CHS
- 50mm x 100mm RHS

Revision Notes
Original Issue.

General Notes
Figured dimensions only
Do not scale
Confirm any additional dimensions with Architect
To be read in conjunction with Wheelscape Standard Specification
Copyright of Wheelscape Ltd

Project:
Beach Green Skatepark,
Lancing,
Adur,
West Sussex

Title:
Sections

Scale: 1:100 @ A2
Original Date:
03/11/2016
Original Issue:
03/11/2016
Drawn: MP **Checked:** DW
Drawing Number:
1077_301
Status: Planning