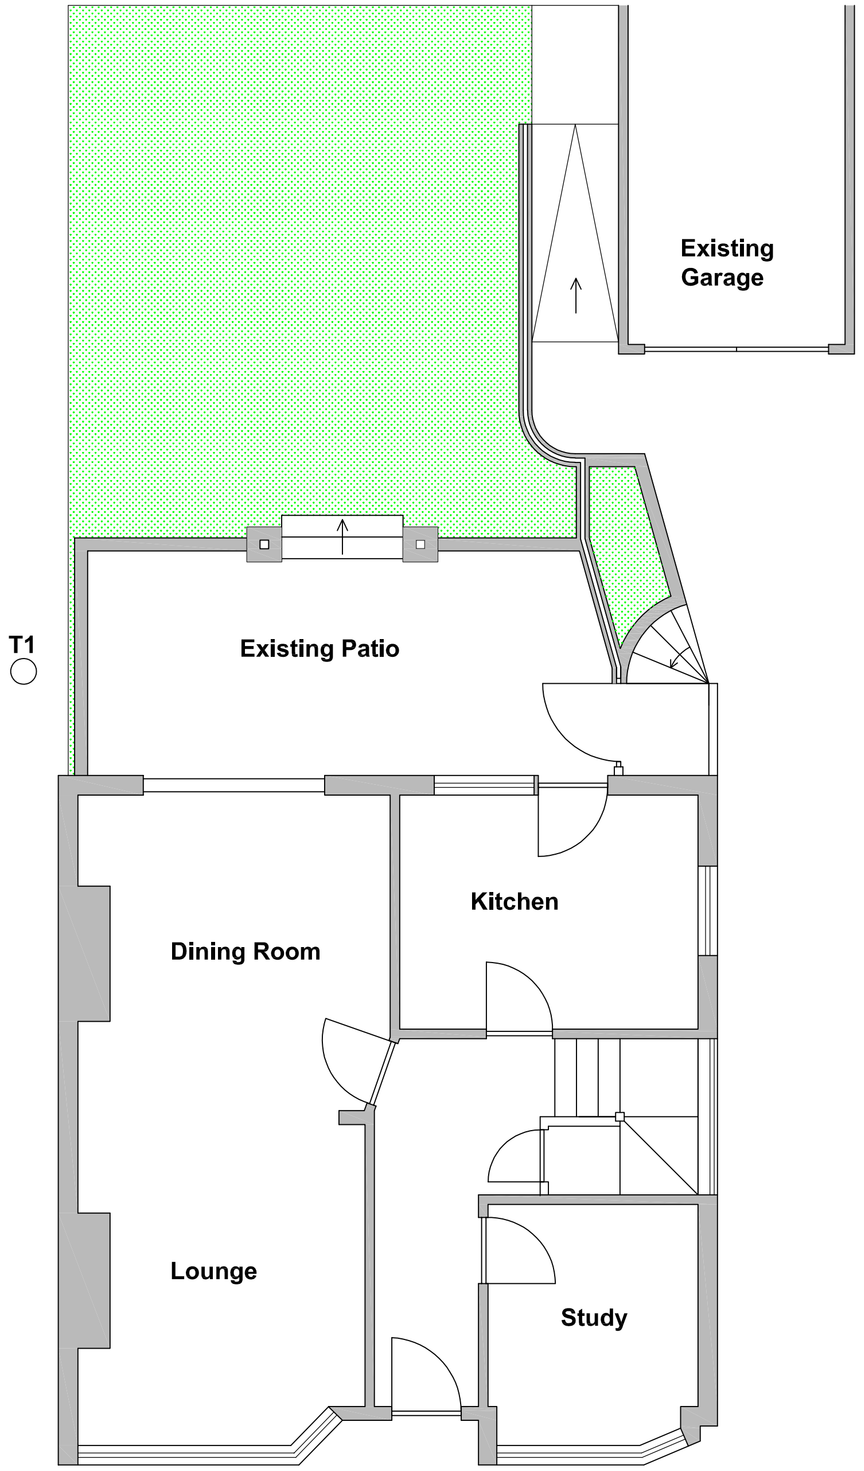

Existing Ground Floor

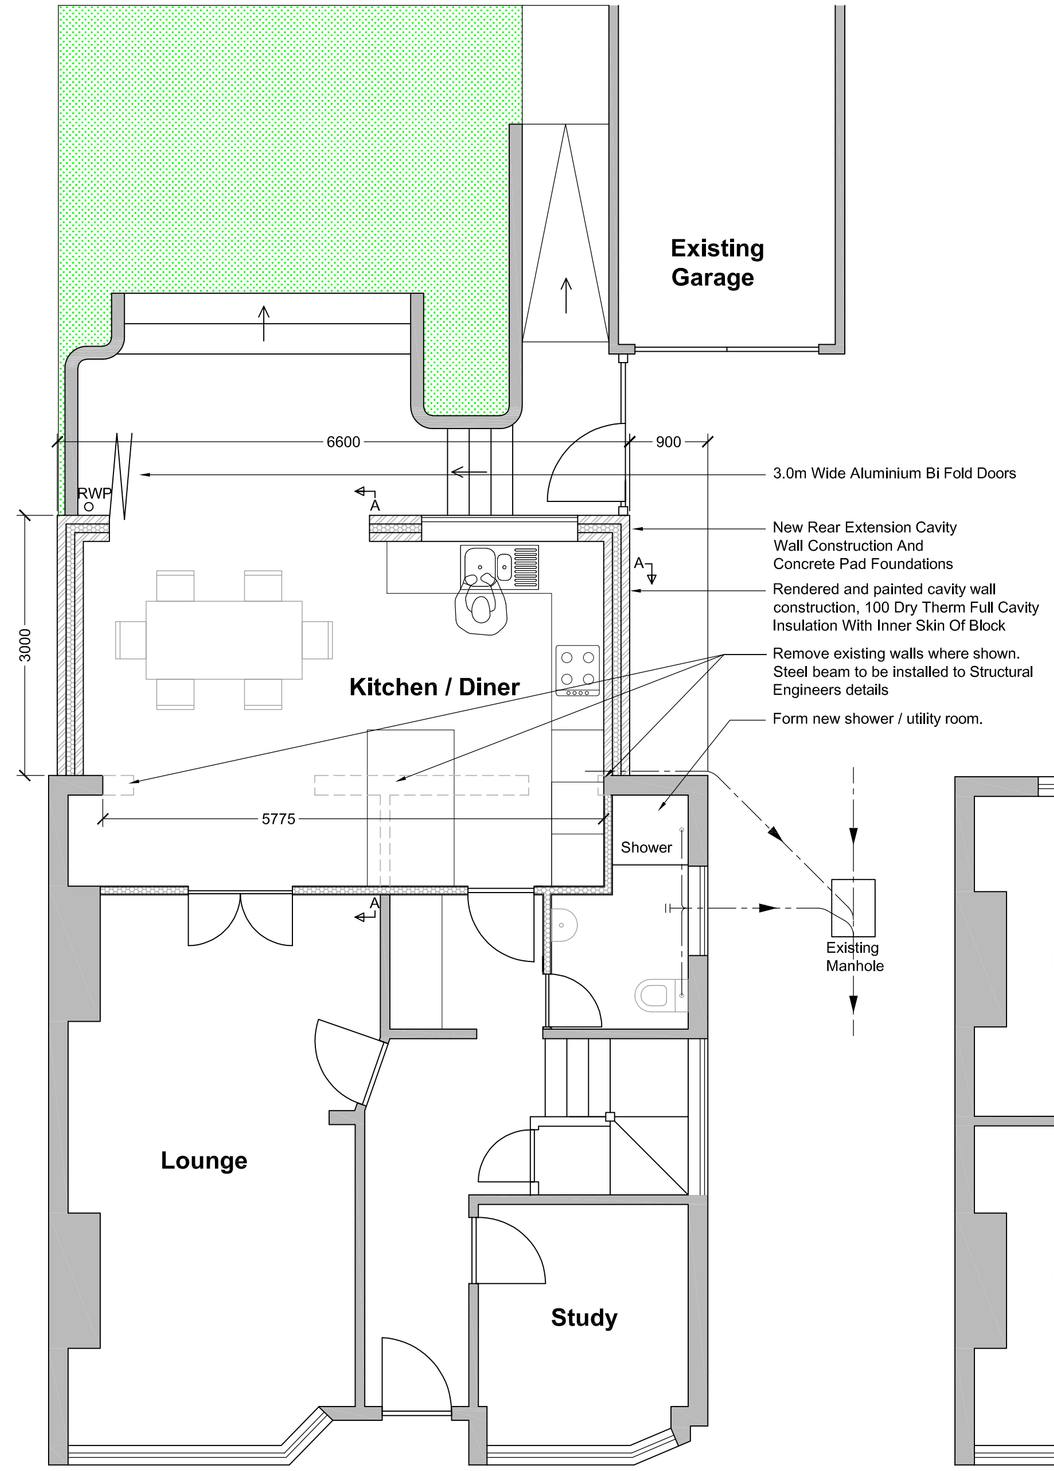

Proposed Ground Floor

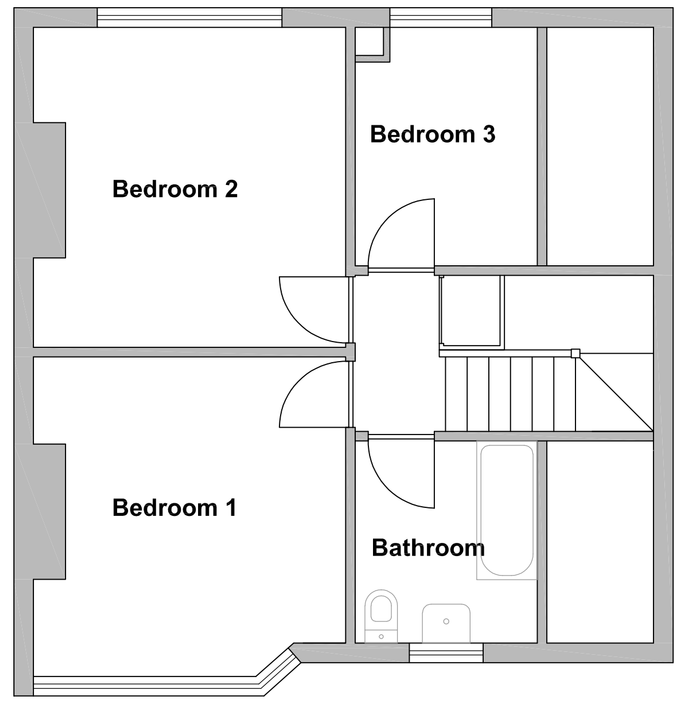

Existing First Floor

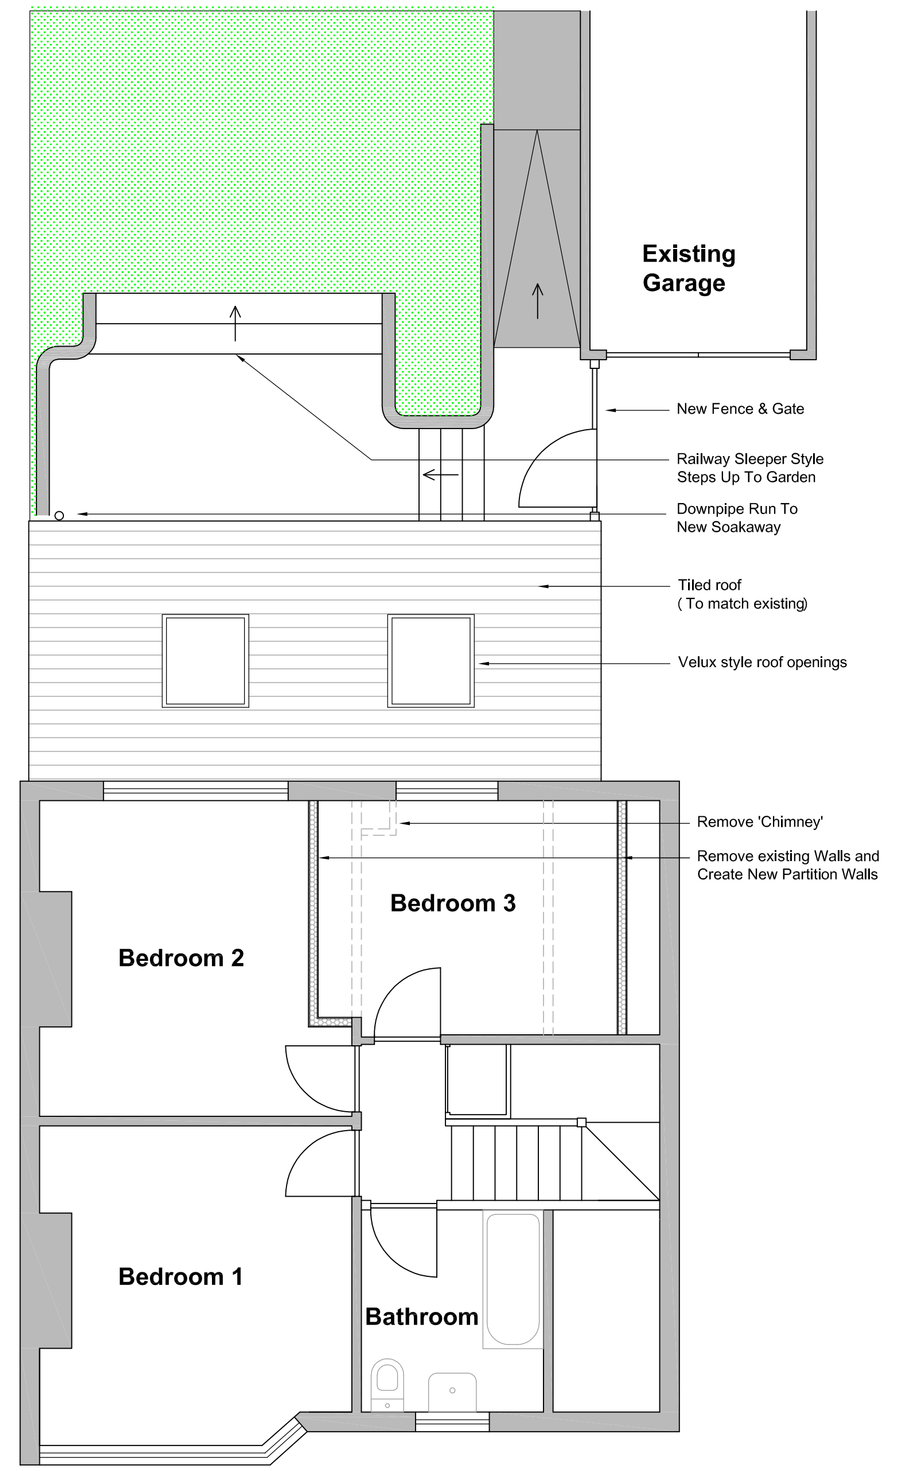

Proposed First Floor

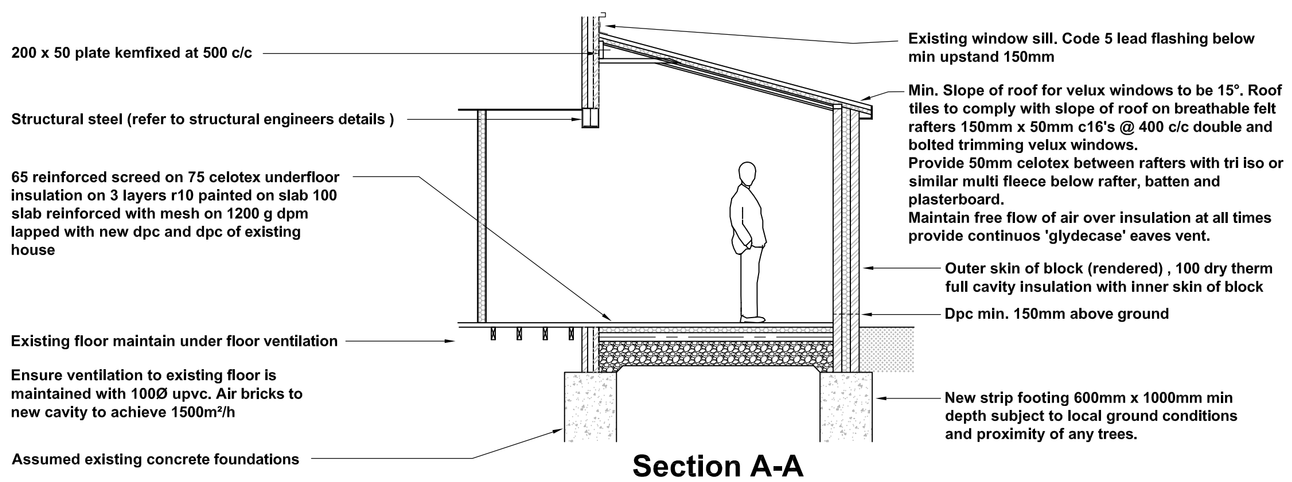

Section A-A

N

Revision notes:

Rev:	Date:	Notes:
A	Dec. 2016	Initial Design

Scale Bar 1:50 — 1m 0 1m 2m 3m 4m 5m

Drawn by: Keith Gardner

Drawing No. : KG-01-01

Project: 30 The Drive, Shoreham-By-Sea BN43 5GD

Drawing Title: Proposed Rear Extension & Internal Alterations
Existing & Proposed Plans

Date: Dec. 2016

Scale @ A1: 1:50

Revision: A

30 THE DRIVE
SHOREHAM-BY-SEA
WEST SUSSEX BN43 5GD