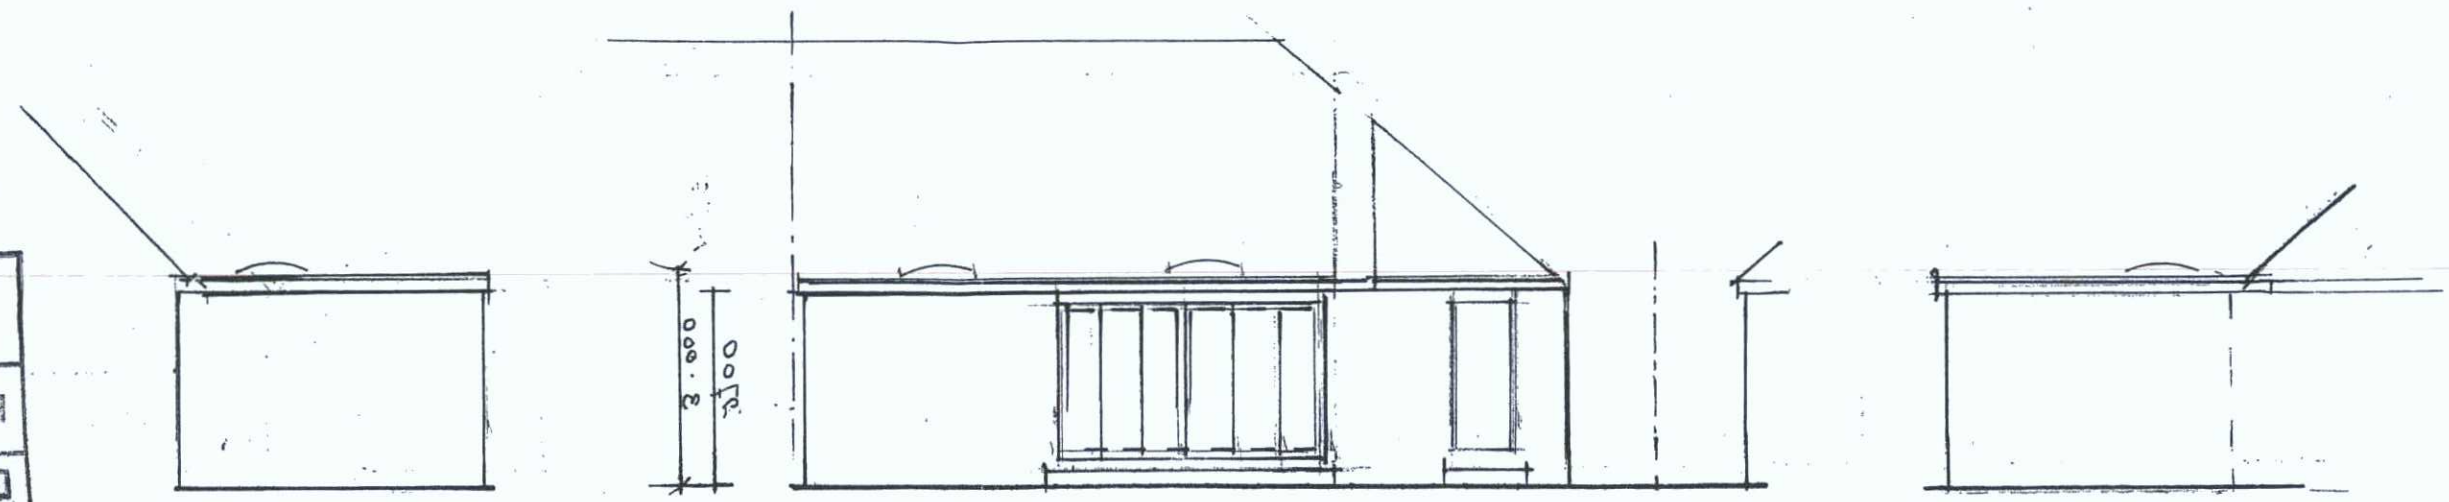


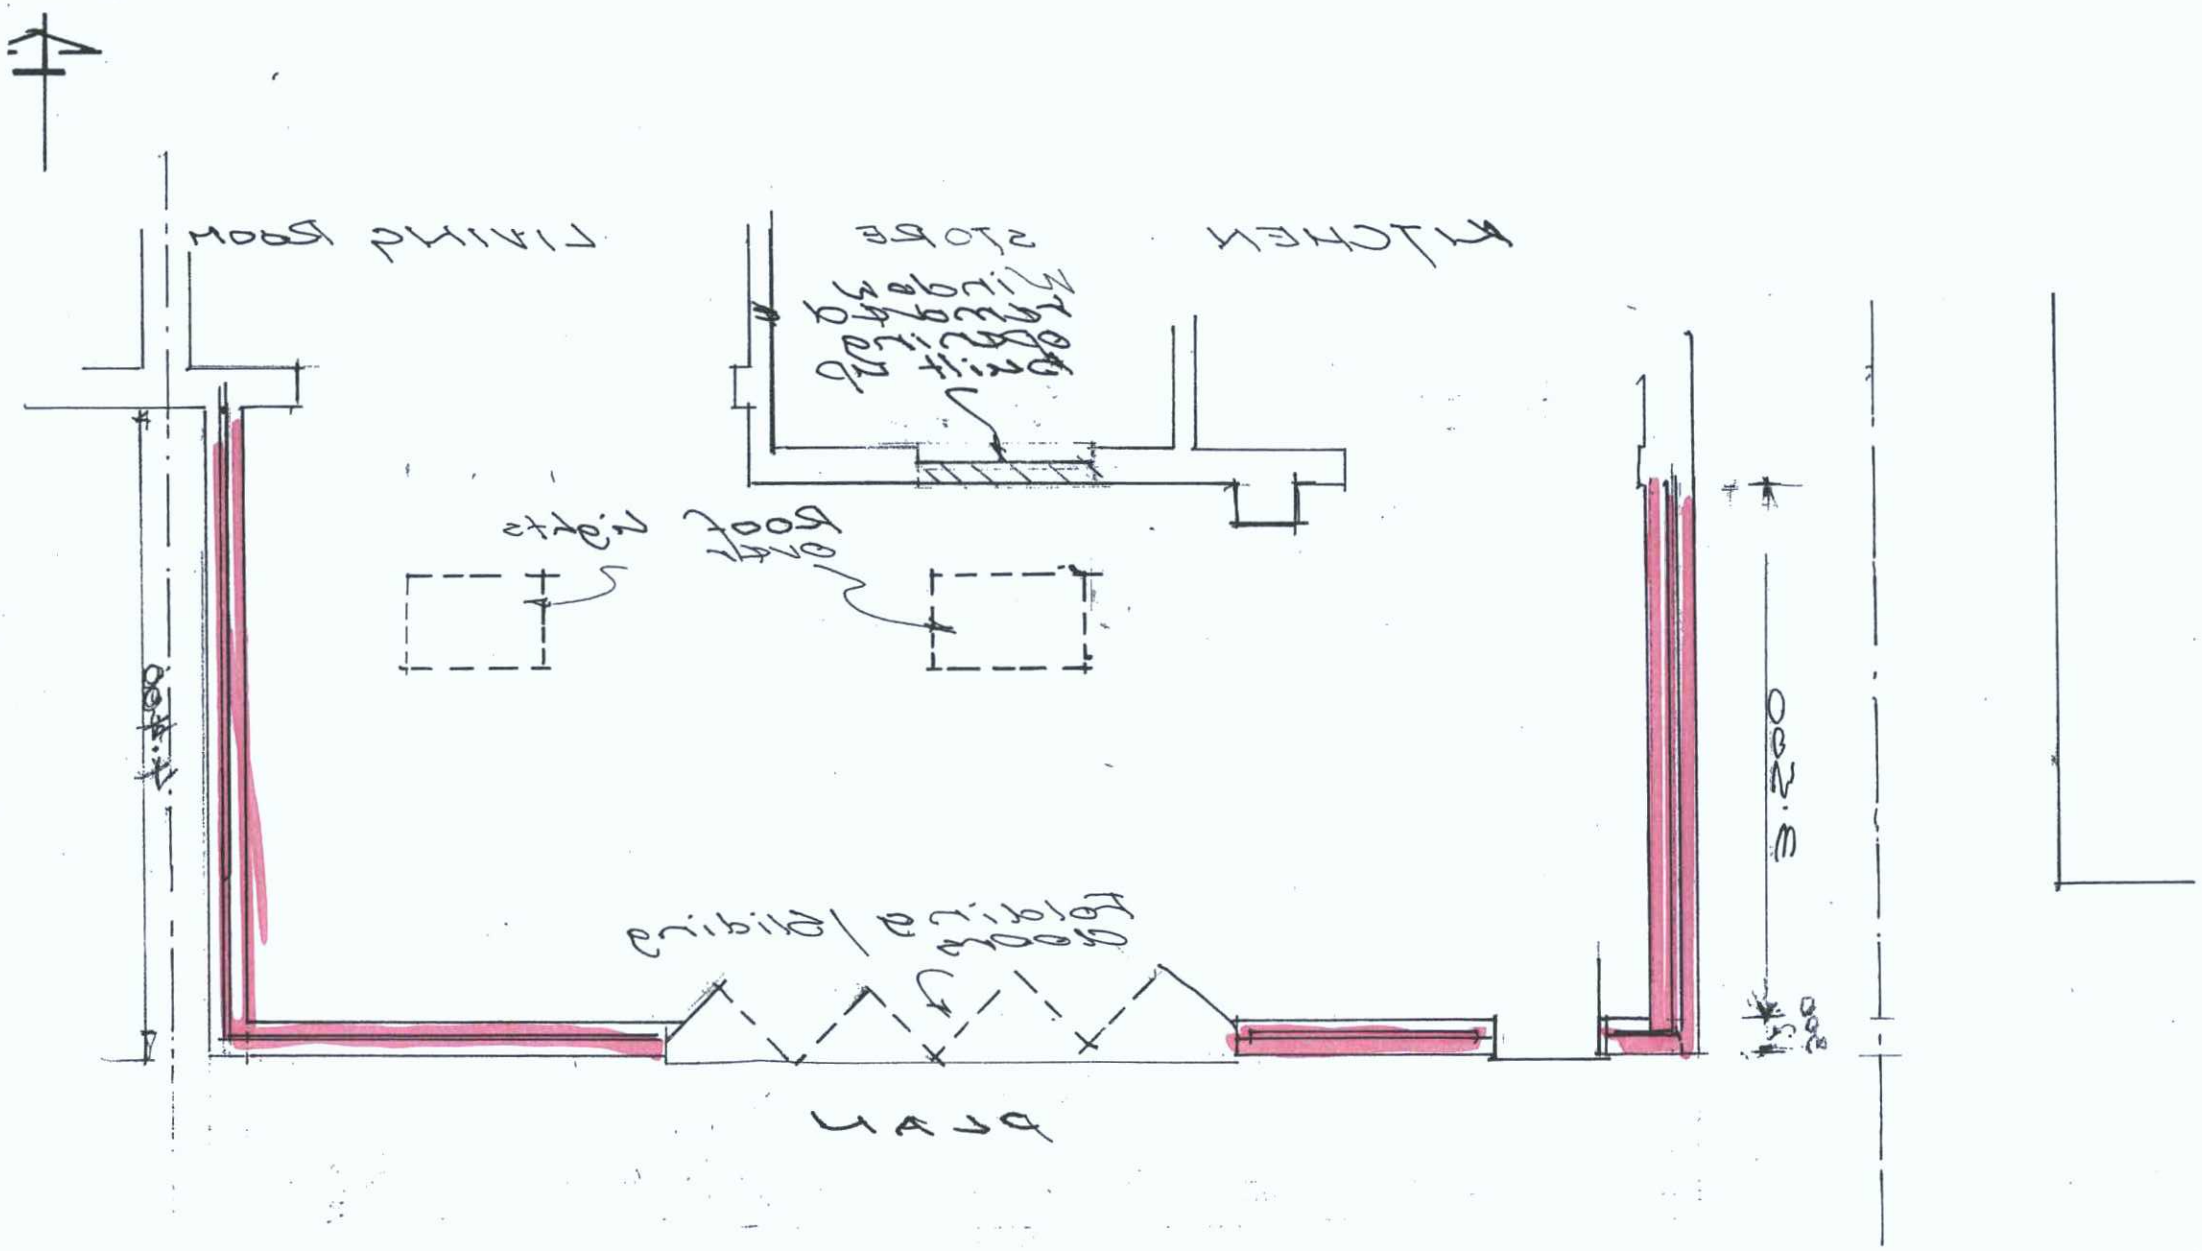


ADUR & WORTHING
PLANNING SERVICES
PL AWDM/0660/13
DATE 7/6/13
VALID

PROPOSED
extension
56 BERRIEDALE
DRIVE SOMPTING
for
Mr & Mrs M. PACKHAM
Scale 1:100 & 1:50
Date April 2013
R.V. Roberts
Worthing 506050
3/7/13 Amended Dimensions

PLAN No 4596