
BOROUGH OF WORTHING
DEPOSITED
TP. REF. No.
WK /
T.P. OFFICE COPY

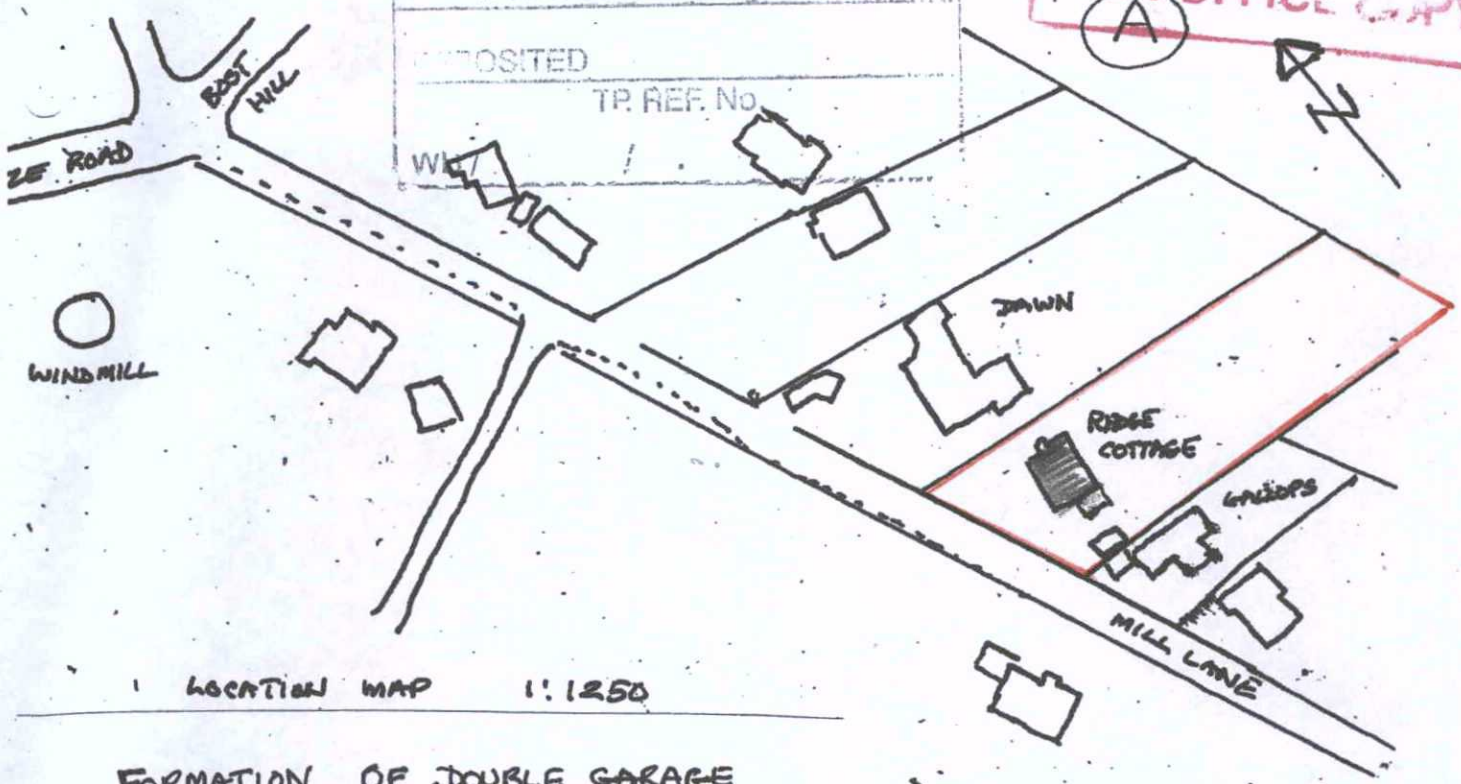


1 LOCATION MAP 1:1250

FORMATION OF DOUBLE GARAGE
AT
RIDGE COTTAGE MILL LANE
BN13 3DE

LOCATION & SITE PLAN

1/3/2011

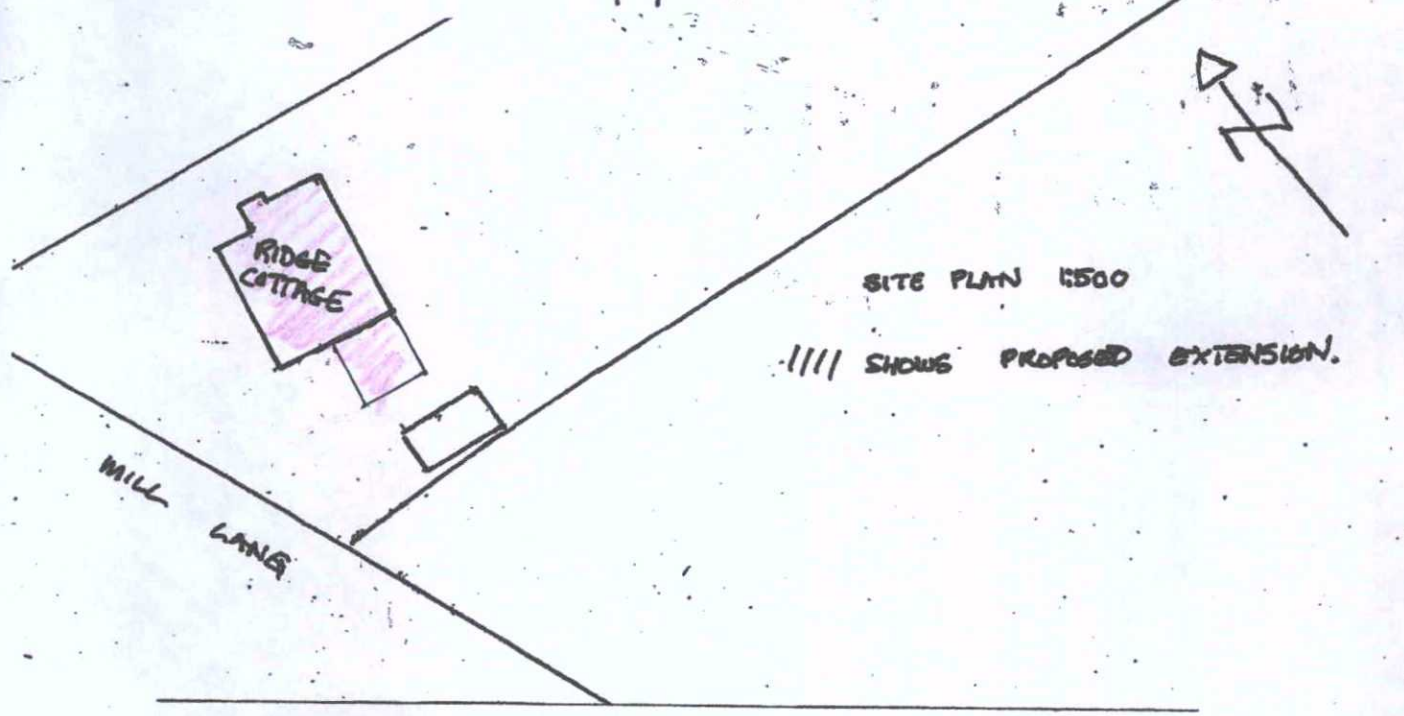

SITE PLAN 1:500

//// SHOWS PROPOSED EXTENSION.

Cranford Construction & Development Ltd
Registered in England 1531060 VAT no 322025808 NHBC registered 43312
Directors: B.J.M.Cranford BSc ARCM and C.A.Cranford BA
Reg. office The Pines, Honeysuckle Lane, Worthing. BN13 3BT 07723 325949