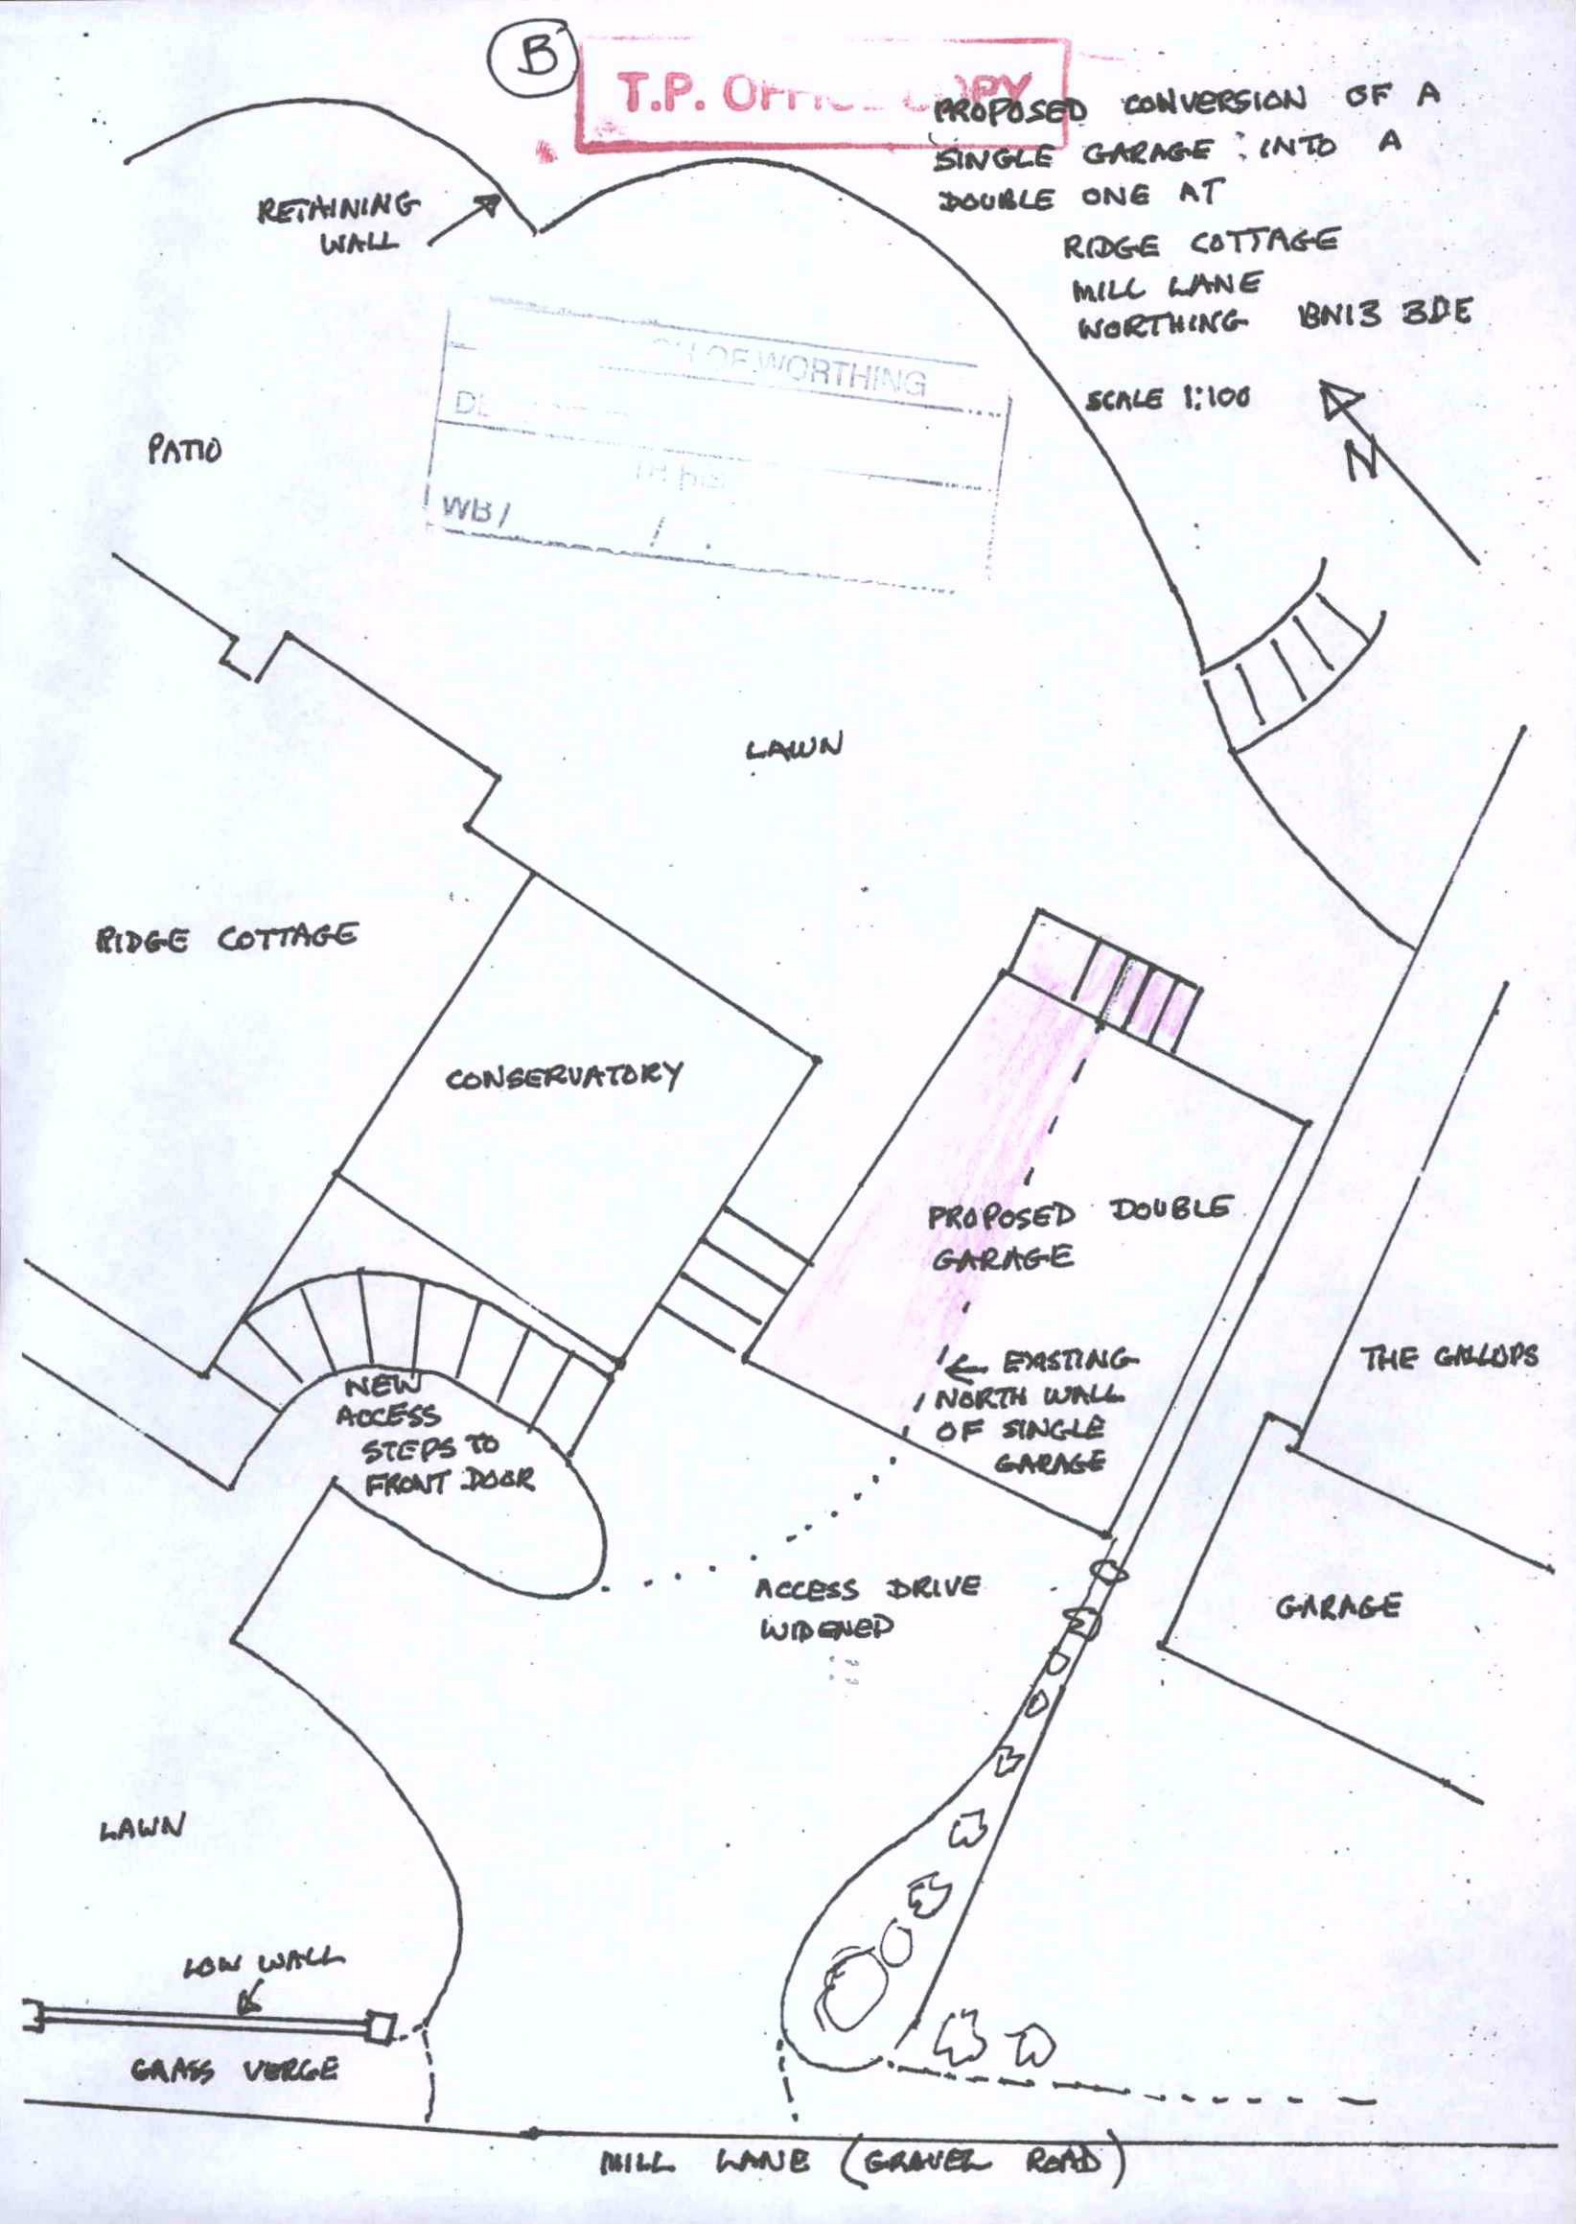
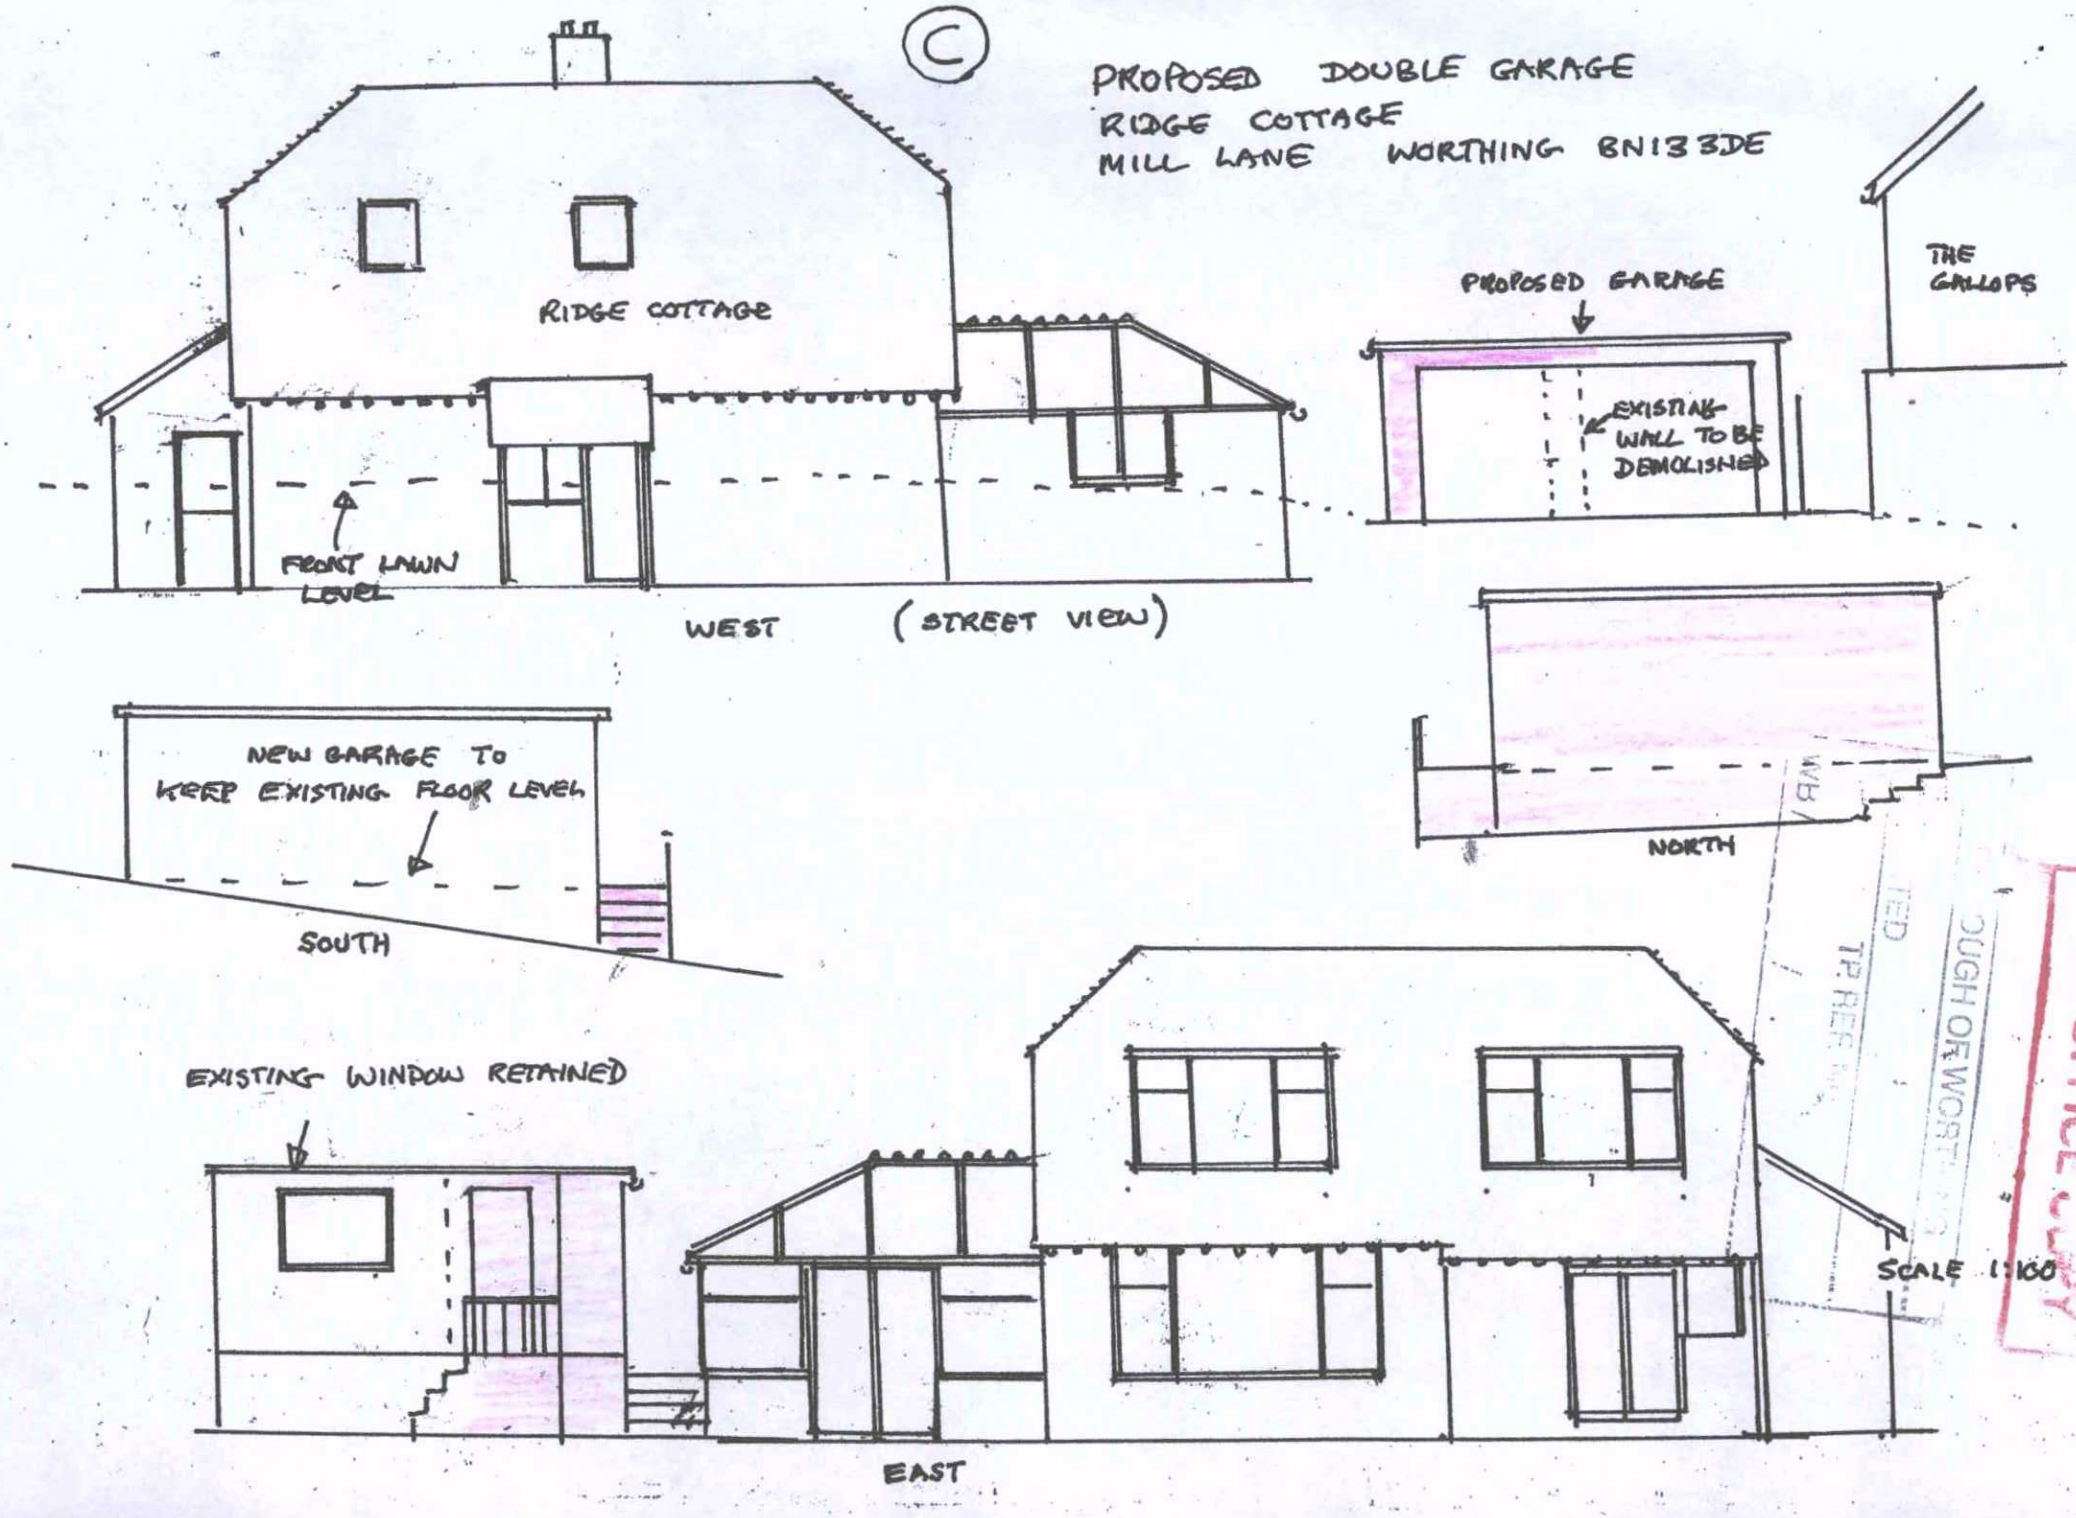

B
T.P. OFFICE COPY
PROPOSED CONVERSION OF A SINGLE GARAGE INTO A DOUBLE ONE AT
RIDGE COTTAGE
MILL LANE
WORTHING BN13 3DE
SCALE 1:100
RETAINING WALL
BOROUGH COUNCIL OF WORTHING
PATIO
LAWN
RIDGE COTTAGE
CONSERVATORY
PROPOSED DOUBLE GARAGE
EXISTING NORTH WALL OF SINGLE GARAGE
THE GALLOPS
NEW ACCESS STEPS TO FRONT DOOR
ACCESS DRIVE WIDENED
GARAGE
LAWN
LOW WALL
GRASS VERGE
MILL LANE (GRAVEL ROAD)


PROPOSED DOUBLE GARAGE
RIDGE COTTAGE
MILL LANE WORTHING BN13 3DE
RIDGE COTTAGE
FRONT LAWN LEVEL
WEST (STREET VIEW)
PROPOSED GARAGE
EXISTING WALL TO BE DEMOLISHED
THE GALLOPS
NORTH
NEW GARAGE TO KEEP EXISTING FLOOR LEVEL
SOUTH
EXISTING WINDOW RETAINED
EAST
SCALE 1:100
T.P. OFFICE COPY