DO NOT SCALE FROM THIS DRAWING



East Elevation



South Elevation

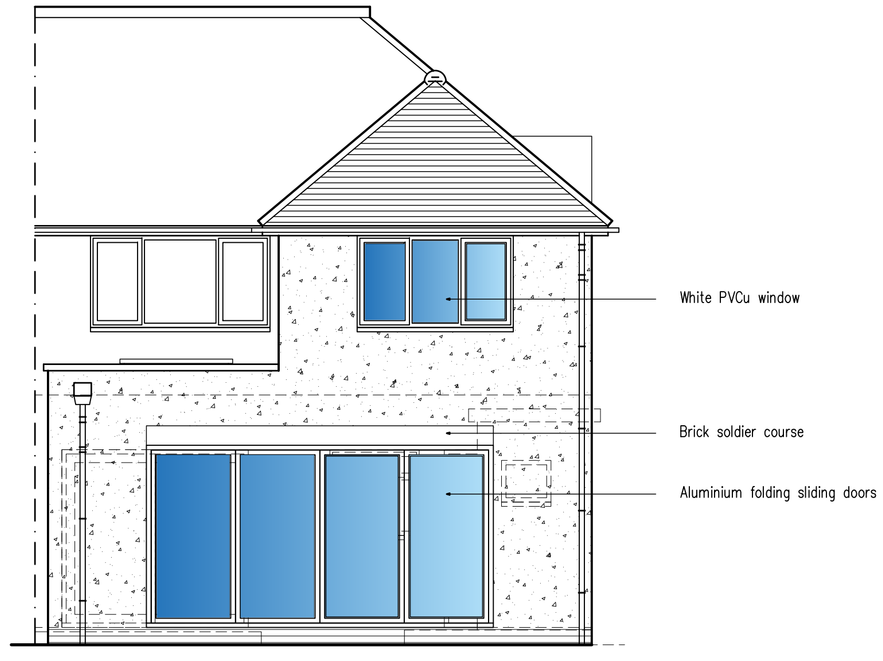

West Elevation

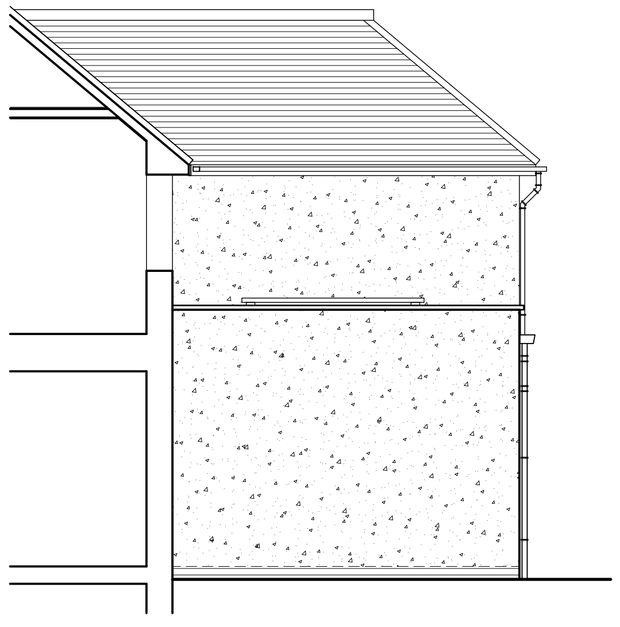

North Elevation

1m 2m 3m 4m 5m 6m 7m 8m 9m 10m

1:50 Scale Bar

D	11.09.20	Kitchen window obscure glazed
C	29.07.20	Construction detail added
B	29.07.20	Kitchen window repositioned
A	20.04.20	Client requirements added

Proposed Part Two Storey, Part Single Storey Rear Extension at: 23 Upper Kingston Lane, Shoreham-By-Sea BN43 6TG

rja Planning & Building Consultants Ltd.
1st Floor
10 High Street
Shoreham-By-Sea
West Sussex BN43 5DA
t: 01273 467297 mob: 07971 375739
e: rex@rjapbc.co.uk web: www.rjapbc.co.uk

Chartered Institute of Architectural Technologists

PROJECT: 23 Upper Kingston Lane, Shoreham-By-Sea

DRAWING TITLE: Proposed Elevations

CLIENT: Mr & Mrs D. O'Brien

DWG NO: 20783-03

REVISION: D

SCALE: 1:50 @ A1

DATE: 14.04.20

DRAWN: rex