
PROPOSED ALUMINUM WINDOWS (To replace the existing UPVC windows)

SCALE 1:20

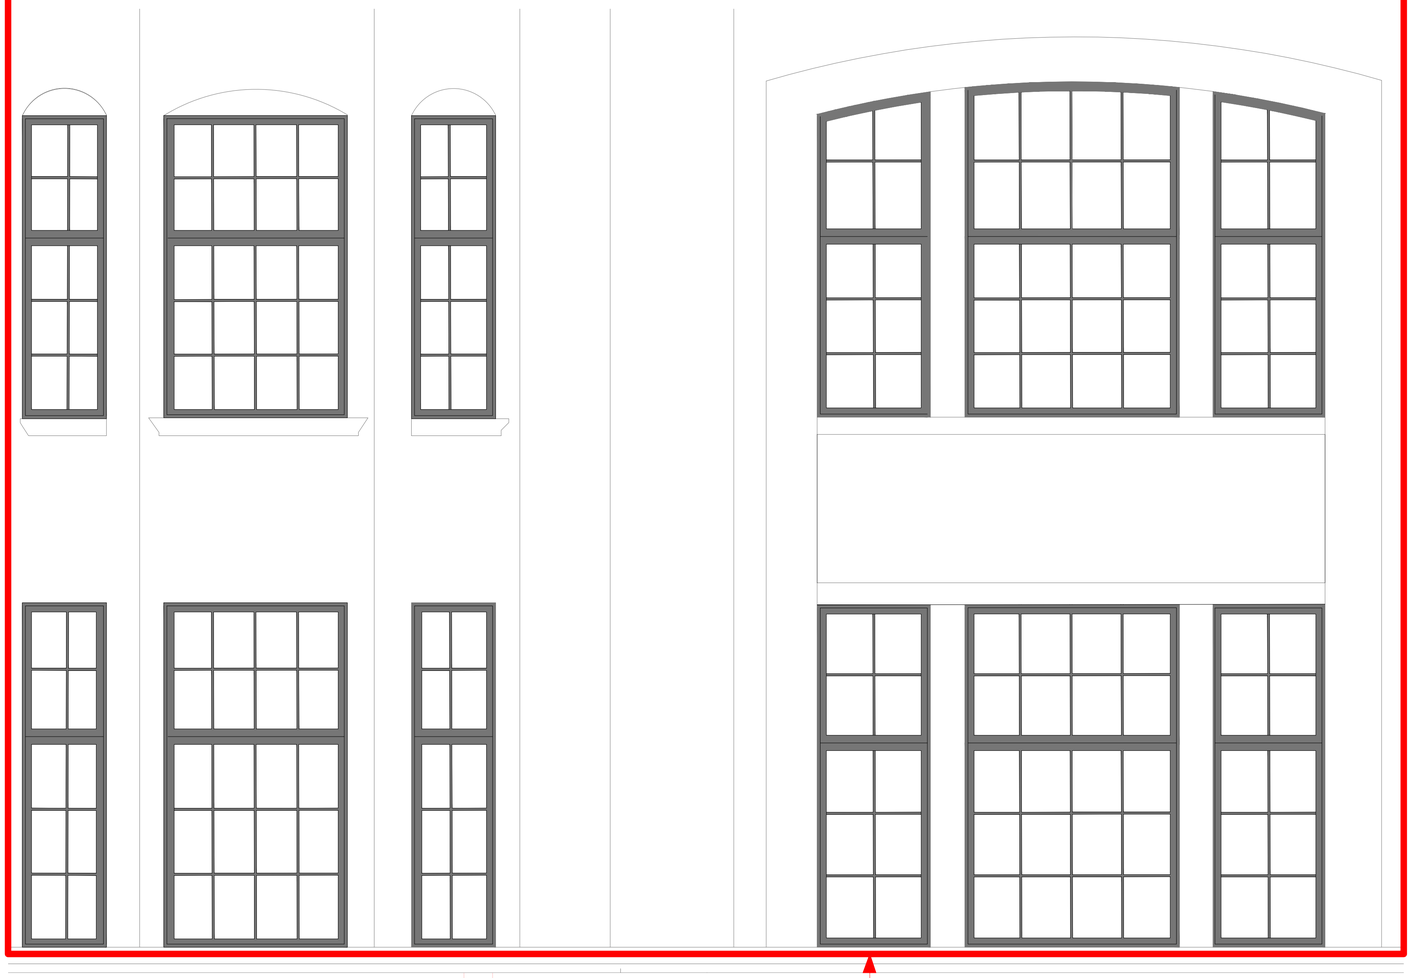



Windows on 32 Marine Parede to be replaced with the same design as the rest of the Arcade shown in this image, with black metal small-paned windows





PROPOSED SOUTH ELEVATION

SCALE 1:100



NOTES:

These drawings are for the purposes of planning application only.
All areas of demolition require intrusive inspection to discover building condition and actual material build-ups. Any structural change will be subject of engineering calculations.
Plans drawn are indicative - walls are often battened and lined with no access to inspect substrates. Plans are not created with accurate surveying equipment and methods, it is therefore likely that discrepancies in dimension may be discovered.
Check all dimensions on site before any work commences.
All goods, material and workmanship must conform to current building regulations, British standards and codes of practice.
Do not scale off this drawing except for planning purposes
Drawing to be printed in A1

0 0.5 1 2 5m
Scale 1:100

0 0.2 0.4 0.6 0.8 1m
Scale 1:20

PROJECT:	MARINE PARADE - WORTHING - BN11 3QA
CLIENT:	CONNAUGHT HOUSE (MARINE PARADE) LIMITED
DESIGN:	JONIDA MURATAJ
TITLE:	PROPOSED ALUMINUM WINDOWS - DETAIL
DATE: 23.05.2024	SCALE: 1:20 @A1
STATUS: FULL APPLICATION	
REV: B	DRAWING NO: A-22