
35 East Meadway

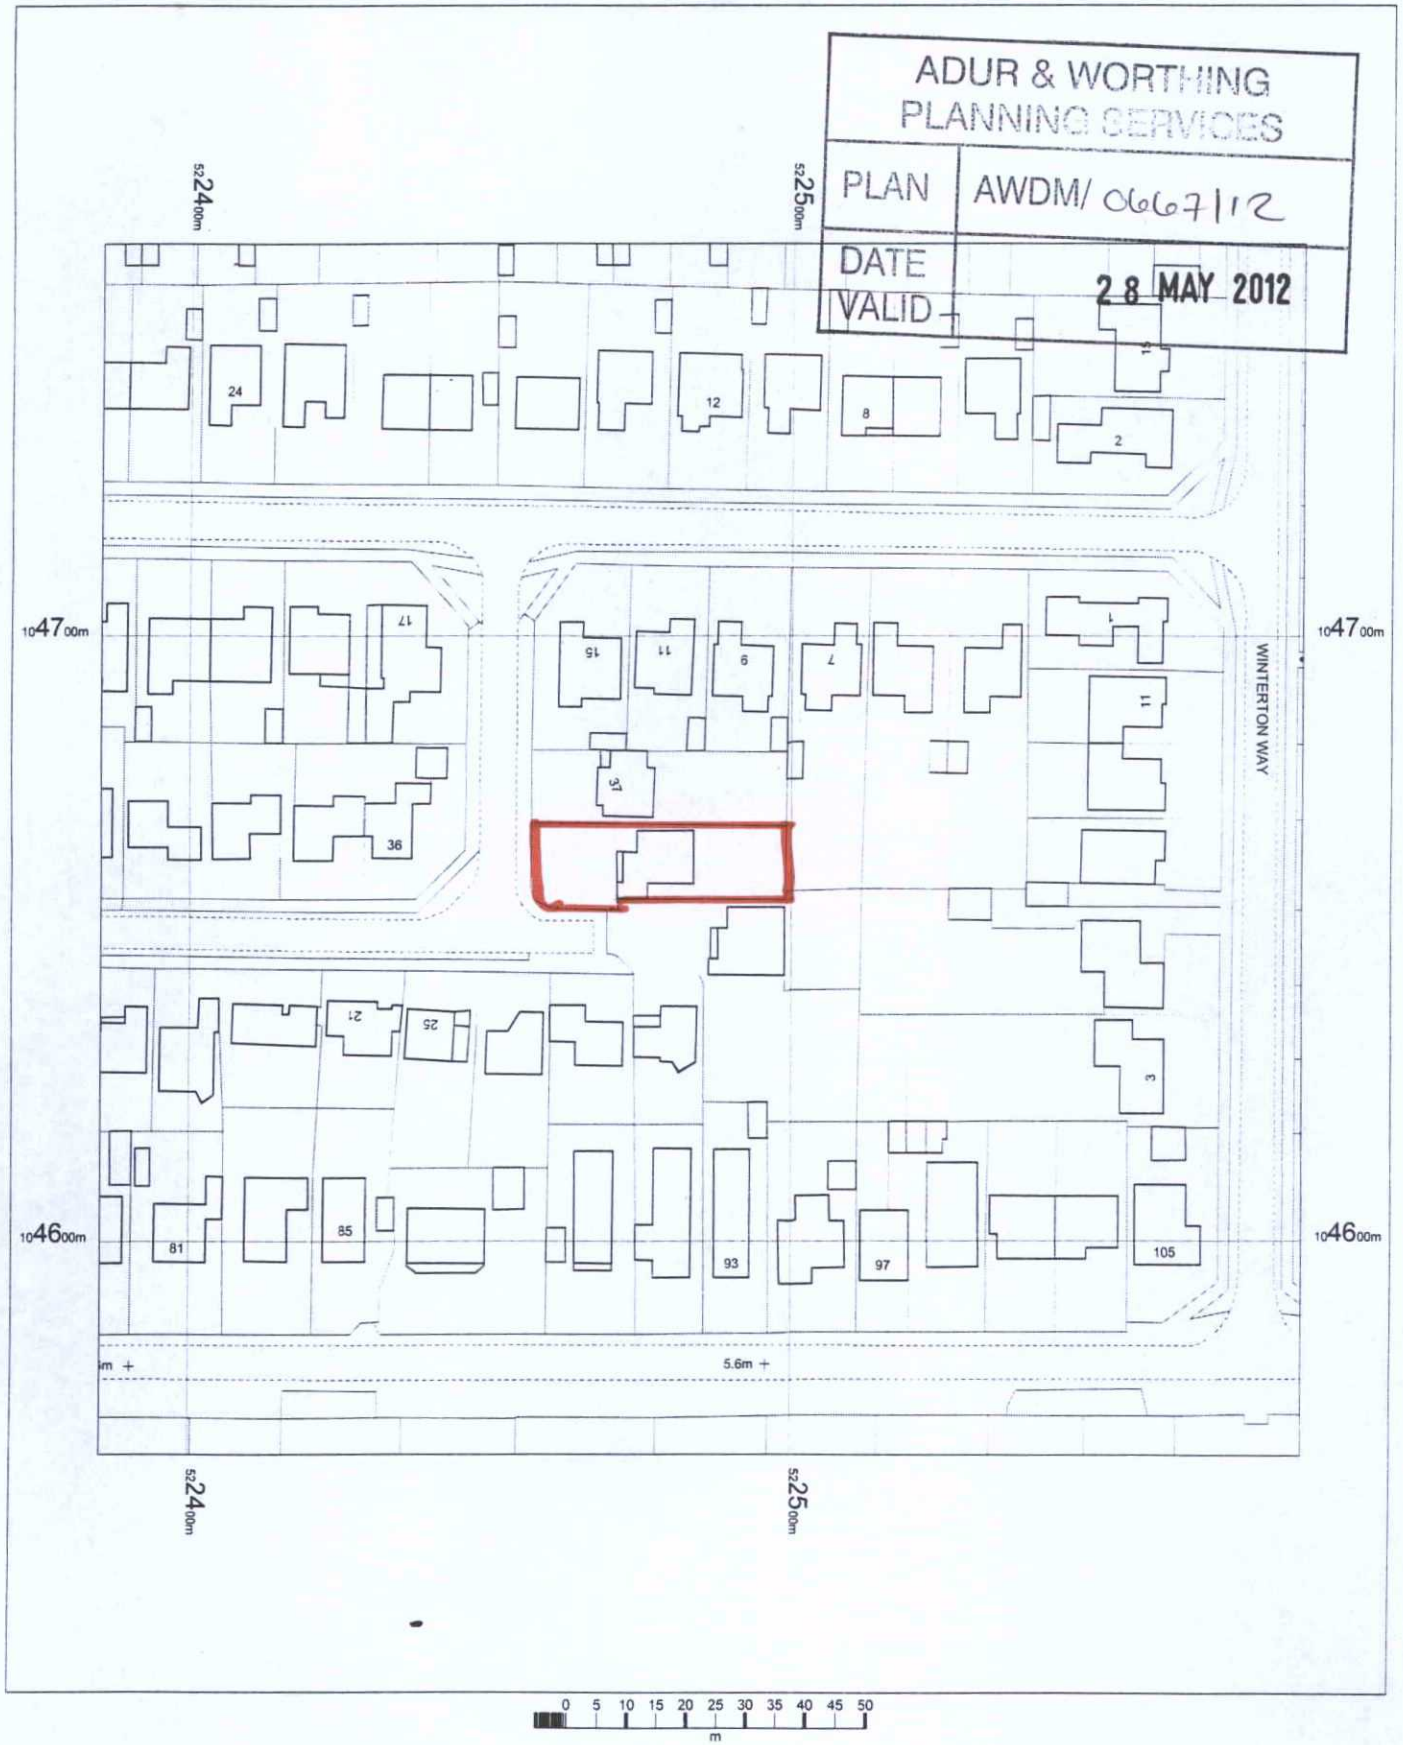

OS Mastermap
12 January 2012, ID: BW1-00120281
maps.blackwell.co.uk

1:1250 scale print at A4, Centre: 522485 E, 104665 N

©Crown Copyright. Licence no. 100041040

Mapping sourced from Ordnance Survey

BLACKWELL'S
www.blackwellmapping.co.uk
TEL: 0117 926 2322
maps.bristol@blackwell.co.uk