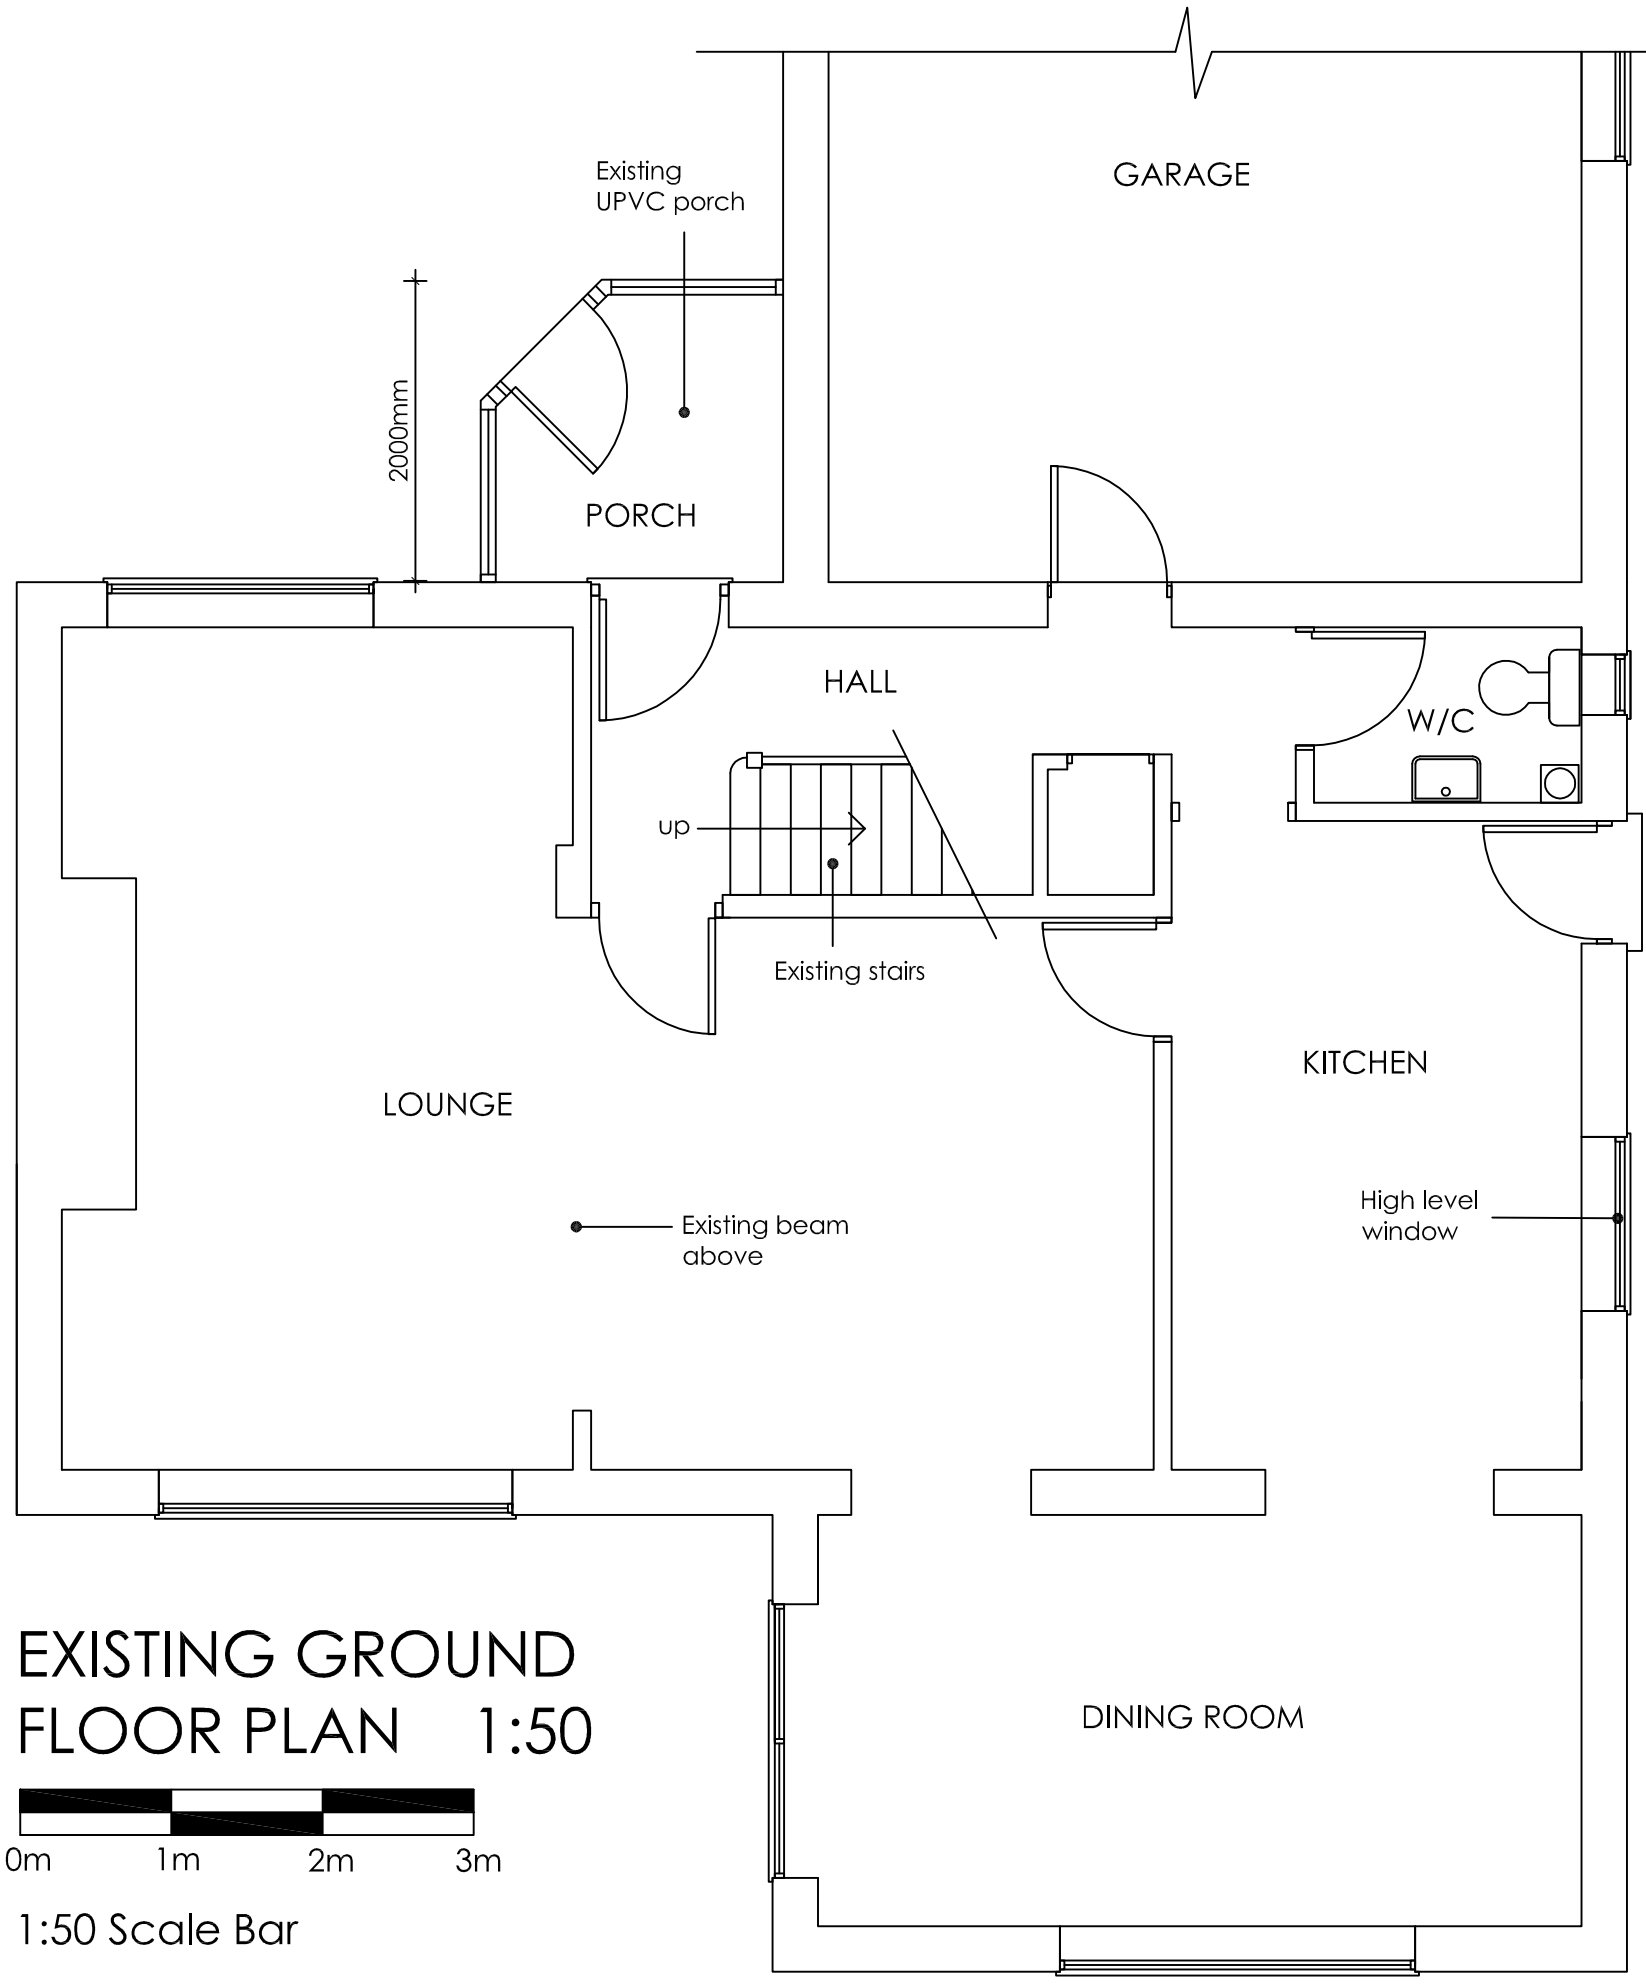

EXISTING GROUND FLOOR PLAN 1:50

0m 1m 2m 3m

1:50 Scale Bar

Notes:

1. Do not scale from these drawings.
2. Drawings to be read in conjunction with the structural calculations and the building notes provided.
3. These drawings are for Building Control approval only.
4. The client / contractor is advised to read the separate notes and the details provided in the structural calculations regarding the CDM regulations.
5. The property owner is reminded to serve a Party Wall Notice on any adjoining owner should they need to do so under the requirements of the Party Wall Act 1996.
6. No work should be undertaken until all consents (Planning and Building Control) have been received and approved in writing. Any work undertaken without consent is done so at the clients risk.

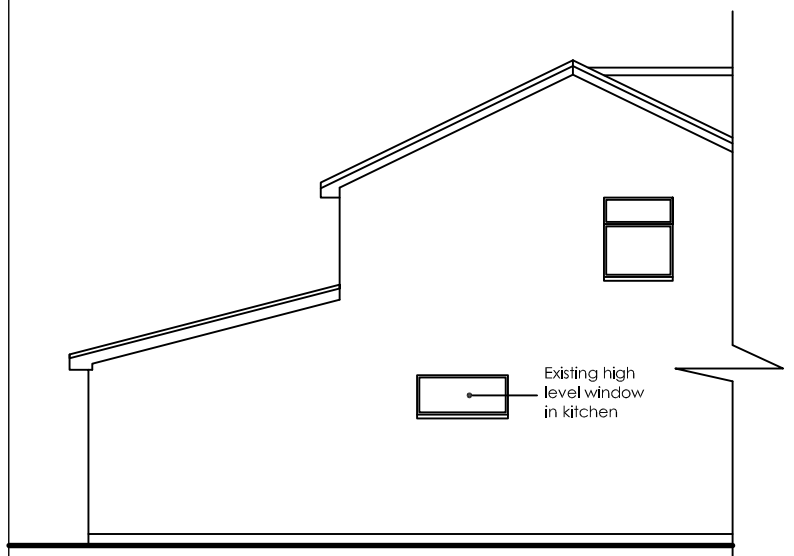

EXISTING SOUTH ELEVATION 1:100

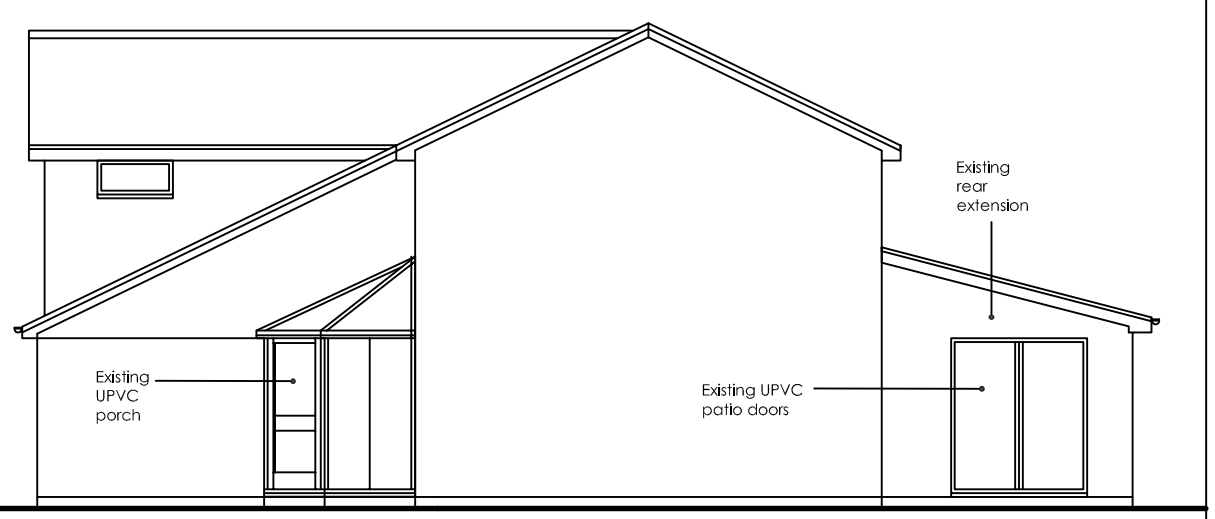

EXISTING NORTH ELEVATION 1:100

1:100 Scale Bar

0m 1m 2m 3m

ama
atterbury moore associates
architectural & quantity surveying serivices
Unit 1 Gosling Croft Business Park
Long Furlong
Clapham Worthing
West Sussex BN13 3UT
01903 871131
carl@atterburymoore.co.uk

Address of works:
3 Elm Close, Shoreham

Drawing title:
Proposed Porch and Internal Alterations

Date:	Scales:	Paper size:	Dwg No:
April 2017	As shown	A3	AD-177-01