

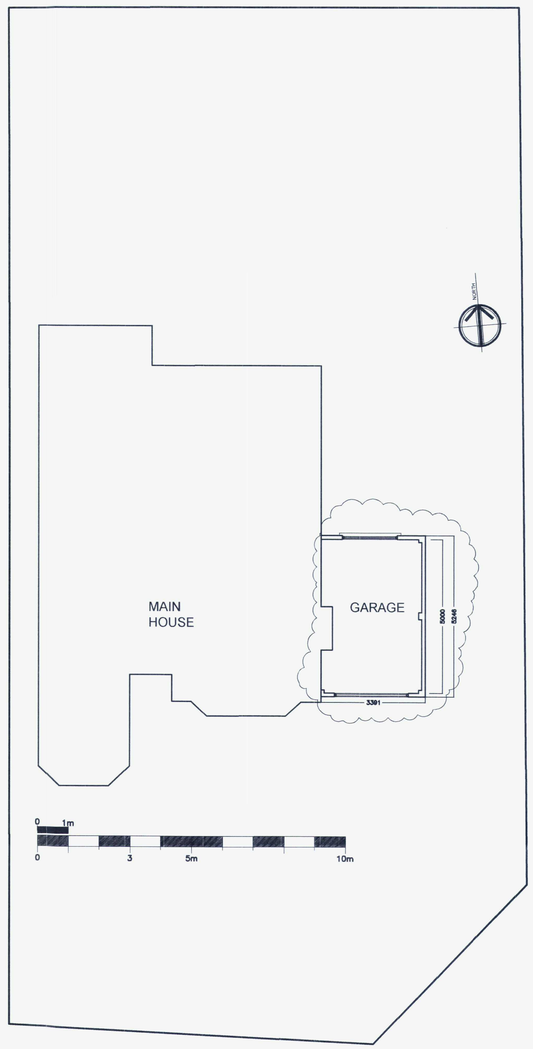



PROPOSED GROUND FLOOR PLAN
scale 1:100

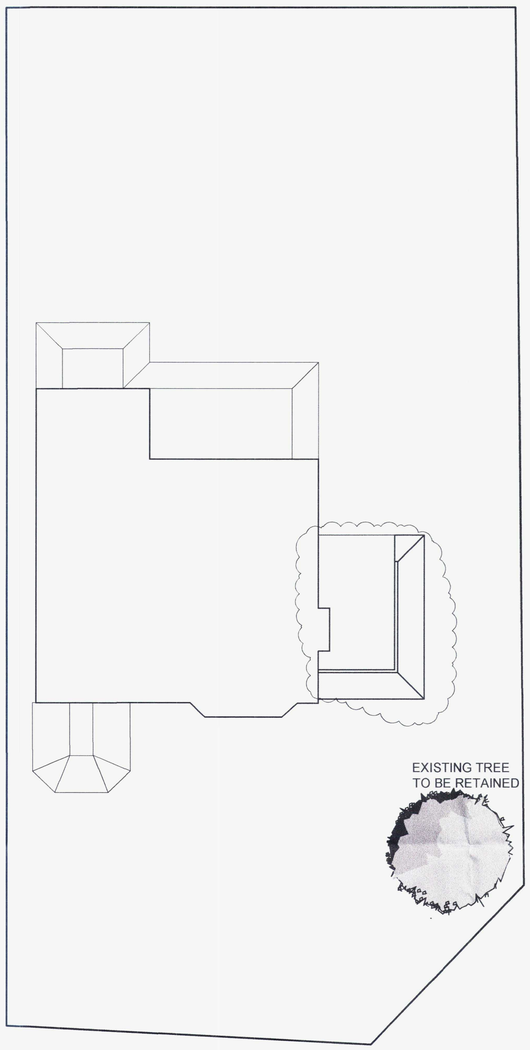


FIRST FLOOR PLAN
scale 1:100

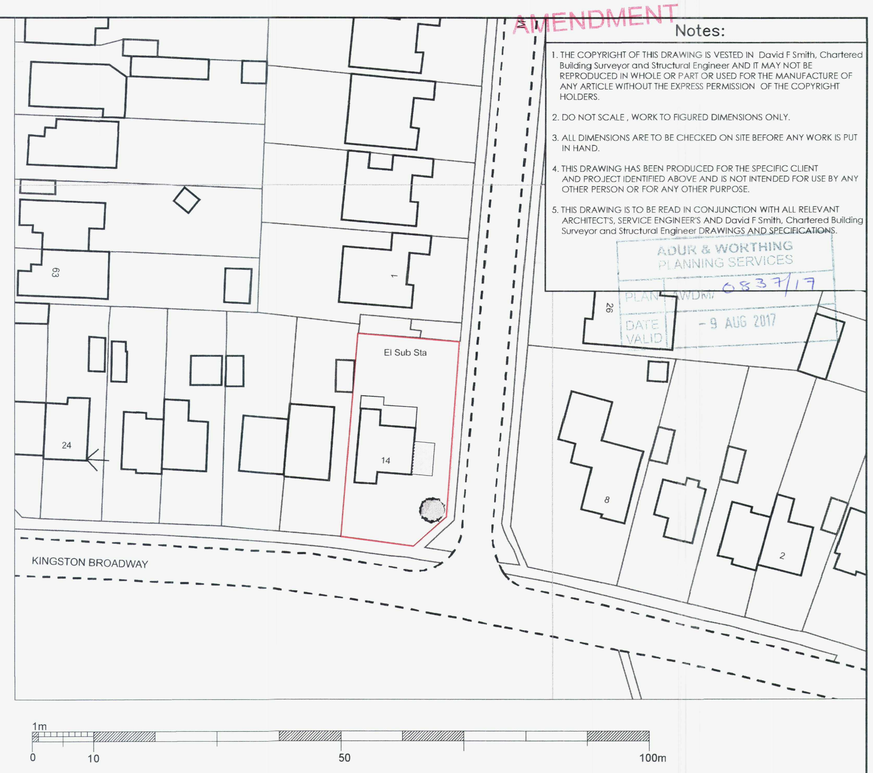


PROPOSED BLOCK PLAN
scale 1:500


Notes:

1. THE COPYRIGHT OF THIS DRAWING IS VESTED IN David F Smith, Chartered Building Surveyor and Structural Engineer AND IT MAY NOT BE REPRODUCED IN WHOLE OR PART OR USED FOR THE MANUFACTURE OF ANY ARTICLE WITHOUT THE EXPRESS PERMISSION OF THE COPYRIGHT HOLDERS.
2. DO NOT SCALE, WORK TO FIGURED DIMENSIONS ONLY.
3. ALL DIMENSIONS ARE TO BE CHECKED ON SITE BEFORE ANY WORK IS PUT IN HAND.
4. THIS DRAWING HAS BEEN PRODUCED FOR THE SPECIFIC CLIENT AND PROJECT IDENTIFIED ABOVE AND IS NOT INTENDED FOR USE BY ANY OTHER PERSON OR FOR ANY OTHER PURPOSE.
5. THIS DRAWING IS TO BE READ IN CONJUNCTION WITH ALL RELEVANT ARCHITECT'S, SERVICE ENGINEER'S AND David F Smith, Chartered Building Surveyor and Structural Engineer DRAWINGS AND SPECIFICATIONS.

ADUR & WORTHING
PLANNING SERVICES
PLAN/DWG. 0837/17
DATE VALID - 9 AUG 2017




PROPOSED FRONT ELEVATION
scale 1:100

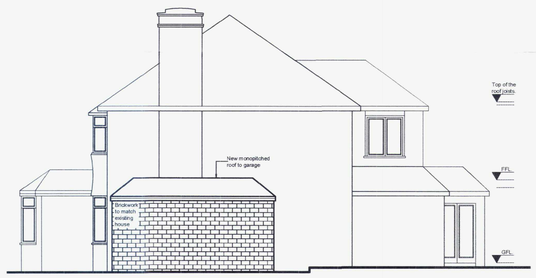


PROPOSED SIDE ELEVATION
scale 1:100




PROPOSED REAR ELEVATION
scale 1:100



PROPOSED SIDE ELEVATION - Unaltered
scale 1:100

AMENDMENT

| REV: | DESCRIPTION: | BY: | DATE: |
|---|---|---|---|
| C | Shape of roof adjusted | KH | 09/08/2017 |
| B | Roof height adjusted | KH | 08/08/2017 |
| A | Change of storage/ summer room to single garage | KH | 07/08/2017 |

STATUS: PLANNING

David F Smith MRICS
Dip. Surv., MRICS, AMIStructE., I Eng., TMICE
Chartered Building Surveyor,
Structural Engineer
10 Rowan Way, Rottingdean, East Sussex BN2 7FP
T: 01273 276956, E: enquiries@dfsmithsurveyors.com

CLIENT: Mr. Andy Wilkins

ADDRESS: 14 Kingston Broadway,
Shoreham-by-Sea
West Sussex BN43 6TE

SITE: 14 Kingston Broadway,
Shoreham-by-Sea,
West Sussex BN43 6TE

TITLE: NEW STORAGE / SUMMER ROOM

DRAWING TITLE: PROPOSED FLOOR PLANS & ELEVATION

| SCALE: | DATE: | DRAWN: | CHECKED: |
|---|---|---|---|
| 1:100@A1 | APR 2017 | KH | DS |

| PROJECT NO: | DRAWING NO: | REVISION: |
|---|---|---|
| 17.064 | PL10 | C |