X = under separate application

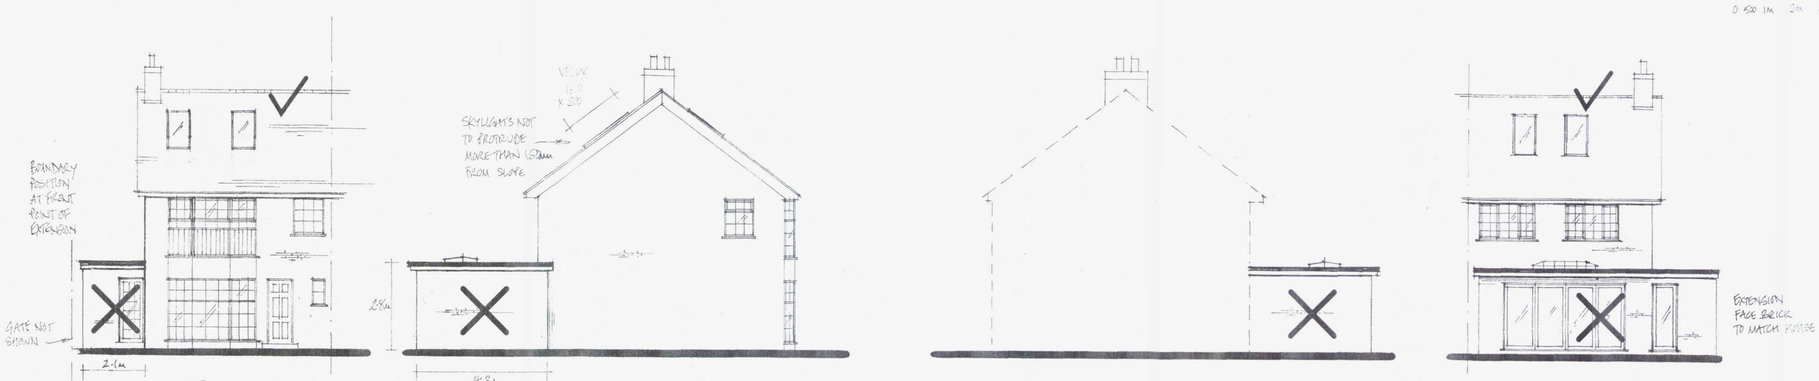


FRONT SIDE SIDE REAR




GROUND FIRST LOFT

NOTE

This application is for the velux windows only - extension to be considered under separate householder application

PROPOSED [redacted] EXTENSION
10 QUERNEBY CLOSE · SHOREHAM

PROPOSED PLANS
PROPOSED ELEVS.

[redacted]
07/10/2016

PLANS 1:50 A1.
ELEVS 1:100 A1

DS/02/QUER

NOTES:
~~AMENDED 15/04/16~~

Extension to be considered under app submitted separately

07/10/2016

ADUR & WORTHING BUILDING SERVICES
PLAN No. AWDM/1598/16
27 OCT 2016
DATE