UK MAP CENTRE .com

North
25m

Scale 1:1250

Map data

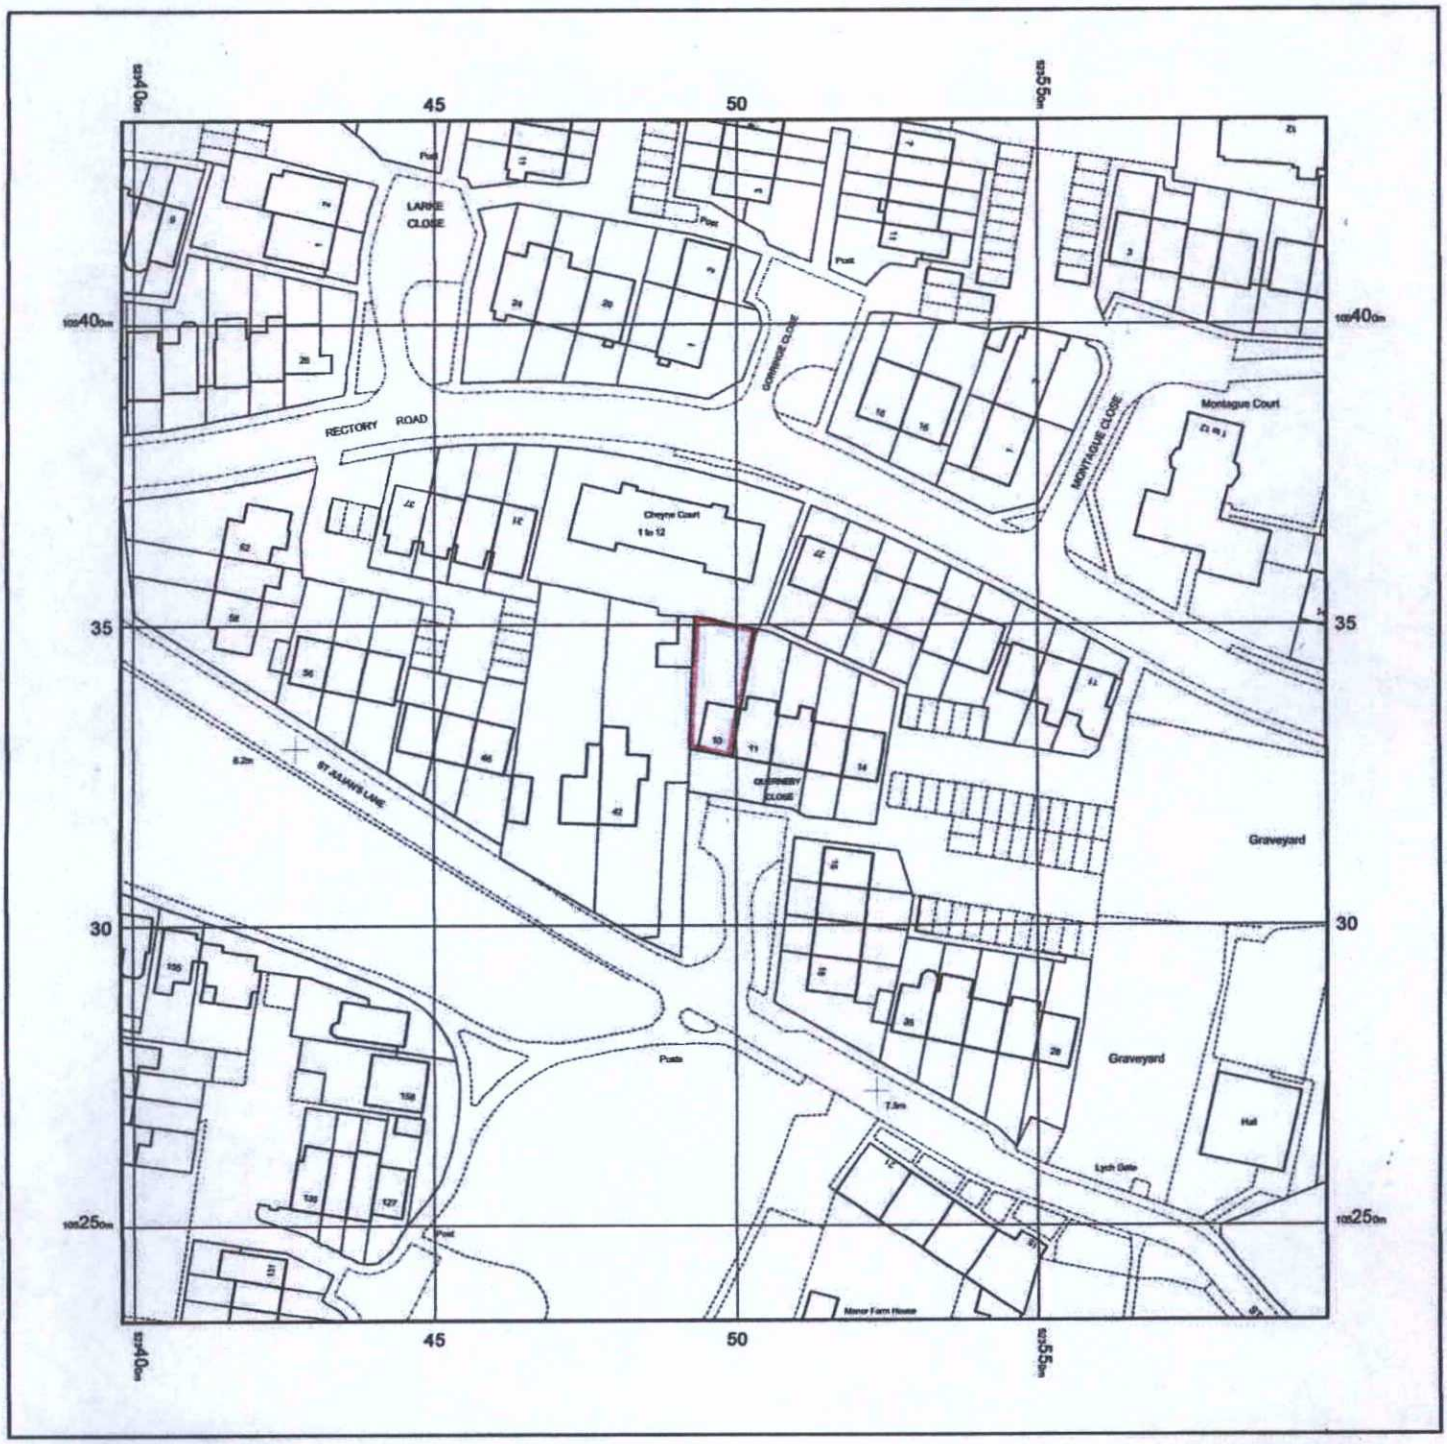

© Crown copyright and database rights 2016 Ordnance Survey 100048957. The representation of road, track or path is no evidence of a boundary or right of way. The representation of features as lines is no evidence of a property boundary.

Supplied by: www.ukmapcentre.com
Serial No:86375
Centre Coordinates:523498,105334
Production Date: 12/02/2016 10:24:16

ADUR & WORTHING
PLANNING SERVICES

PLAN	AWDM/1598/16
DATE VALID	27 OCT 2016

DS/03/QUERN

05/02/2016

querneby