


ADUR DISTRICT COUNCIL
PLANNING APPLICATION
APPROVED
DATE 14 DEC 2006
DRG

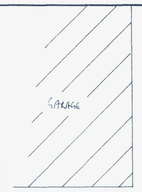

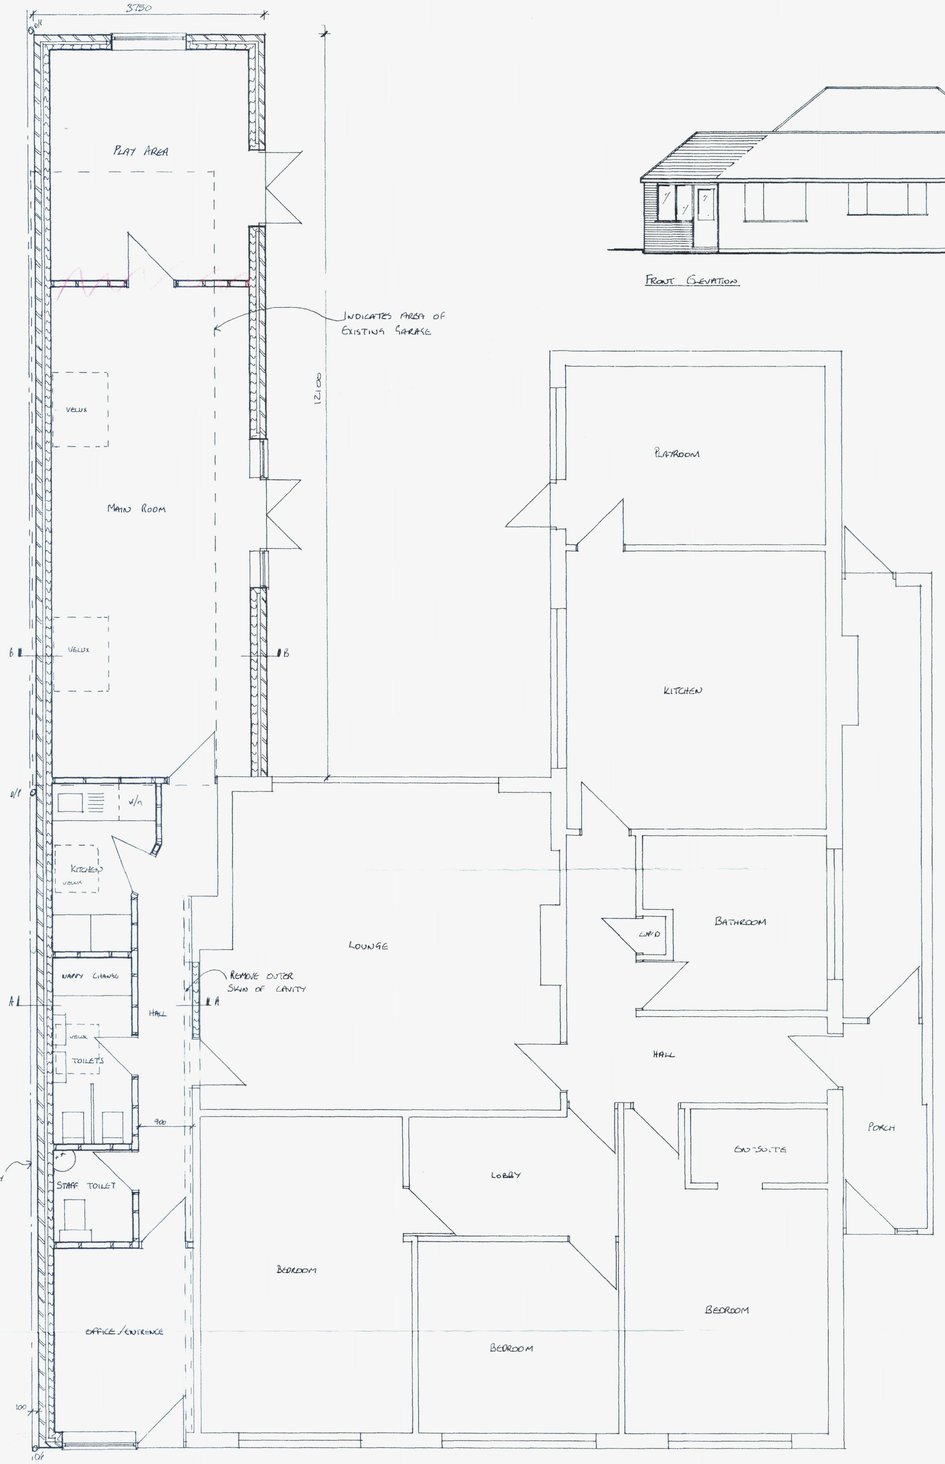


GROUND FLOOR PLAN 1:50


FRONT ELEVATION 1:100

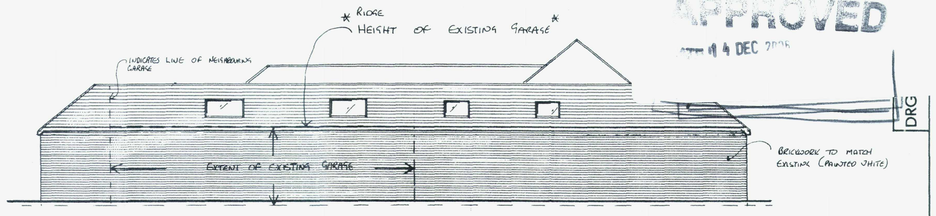


SIDE ELEVATION (SOUTH) 1:100

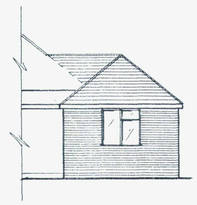


REAR ELEVATION 1:100

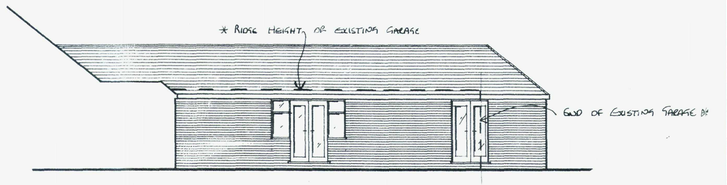


SIDE ELEVATION (NORTH) 1:100

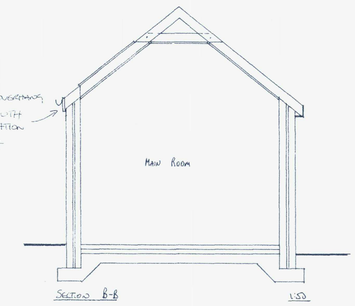


SECTION B-B 1:50

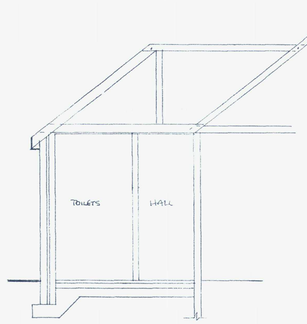

SECTION A-A 1:50

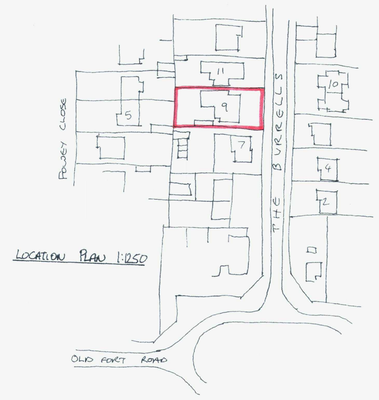

LOCATION PLAN 1:1250

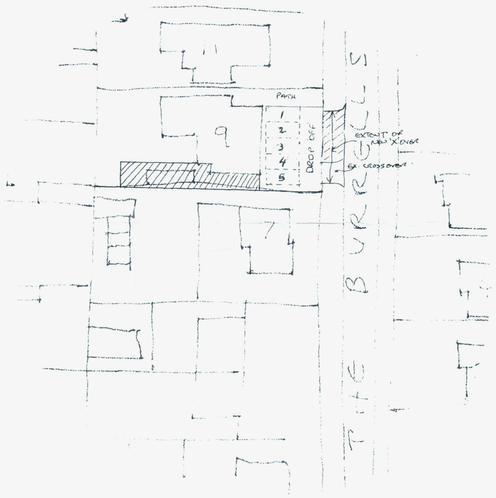

APP/C/0416/06
- 9 NOV 2006

No.	DESCRIPTION	CHK'D	APP'D	DATE
REVISIONS				

9 THE BURRELLS SHOREHAM BEACH

Side extension to form childrens

Mrs Robinson
9 The Burrells
Shoreham Beach

DRAWN	TRACED	CHECKED	APPROVED	DATE	SCALE
SD	—	—	—	09.09.02	1:50 1:100

DRAWING No ROBINSON/301

841 x 594mm A1