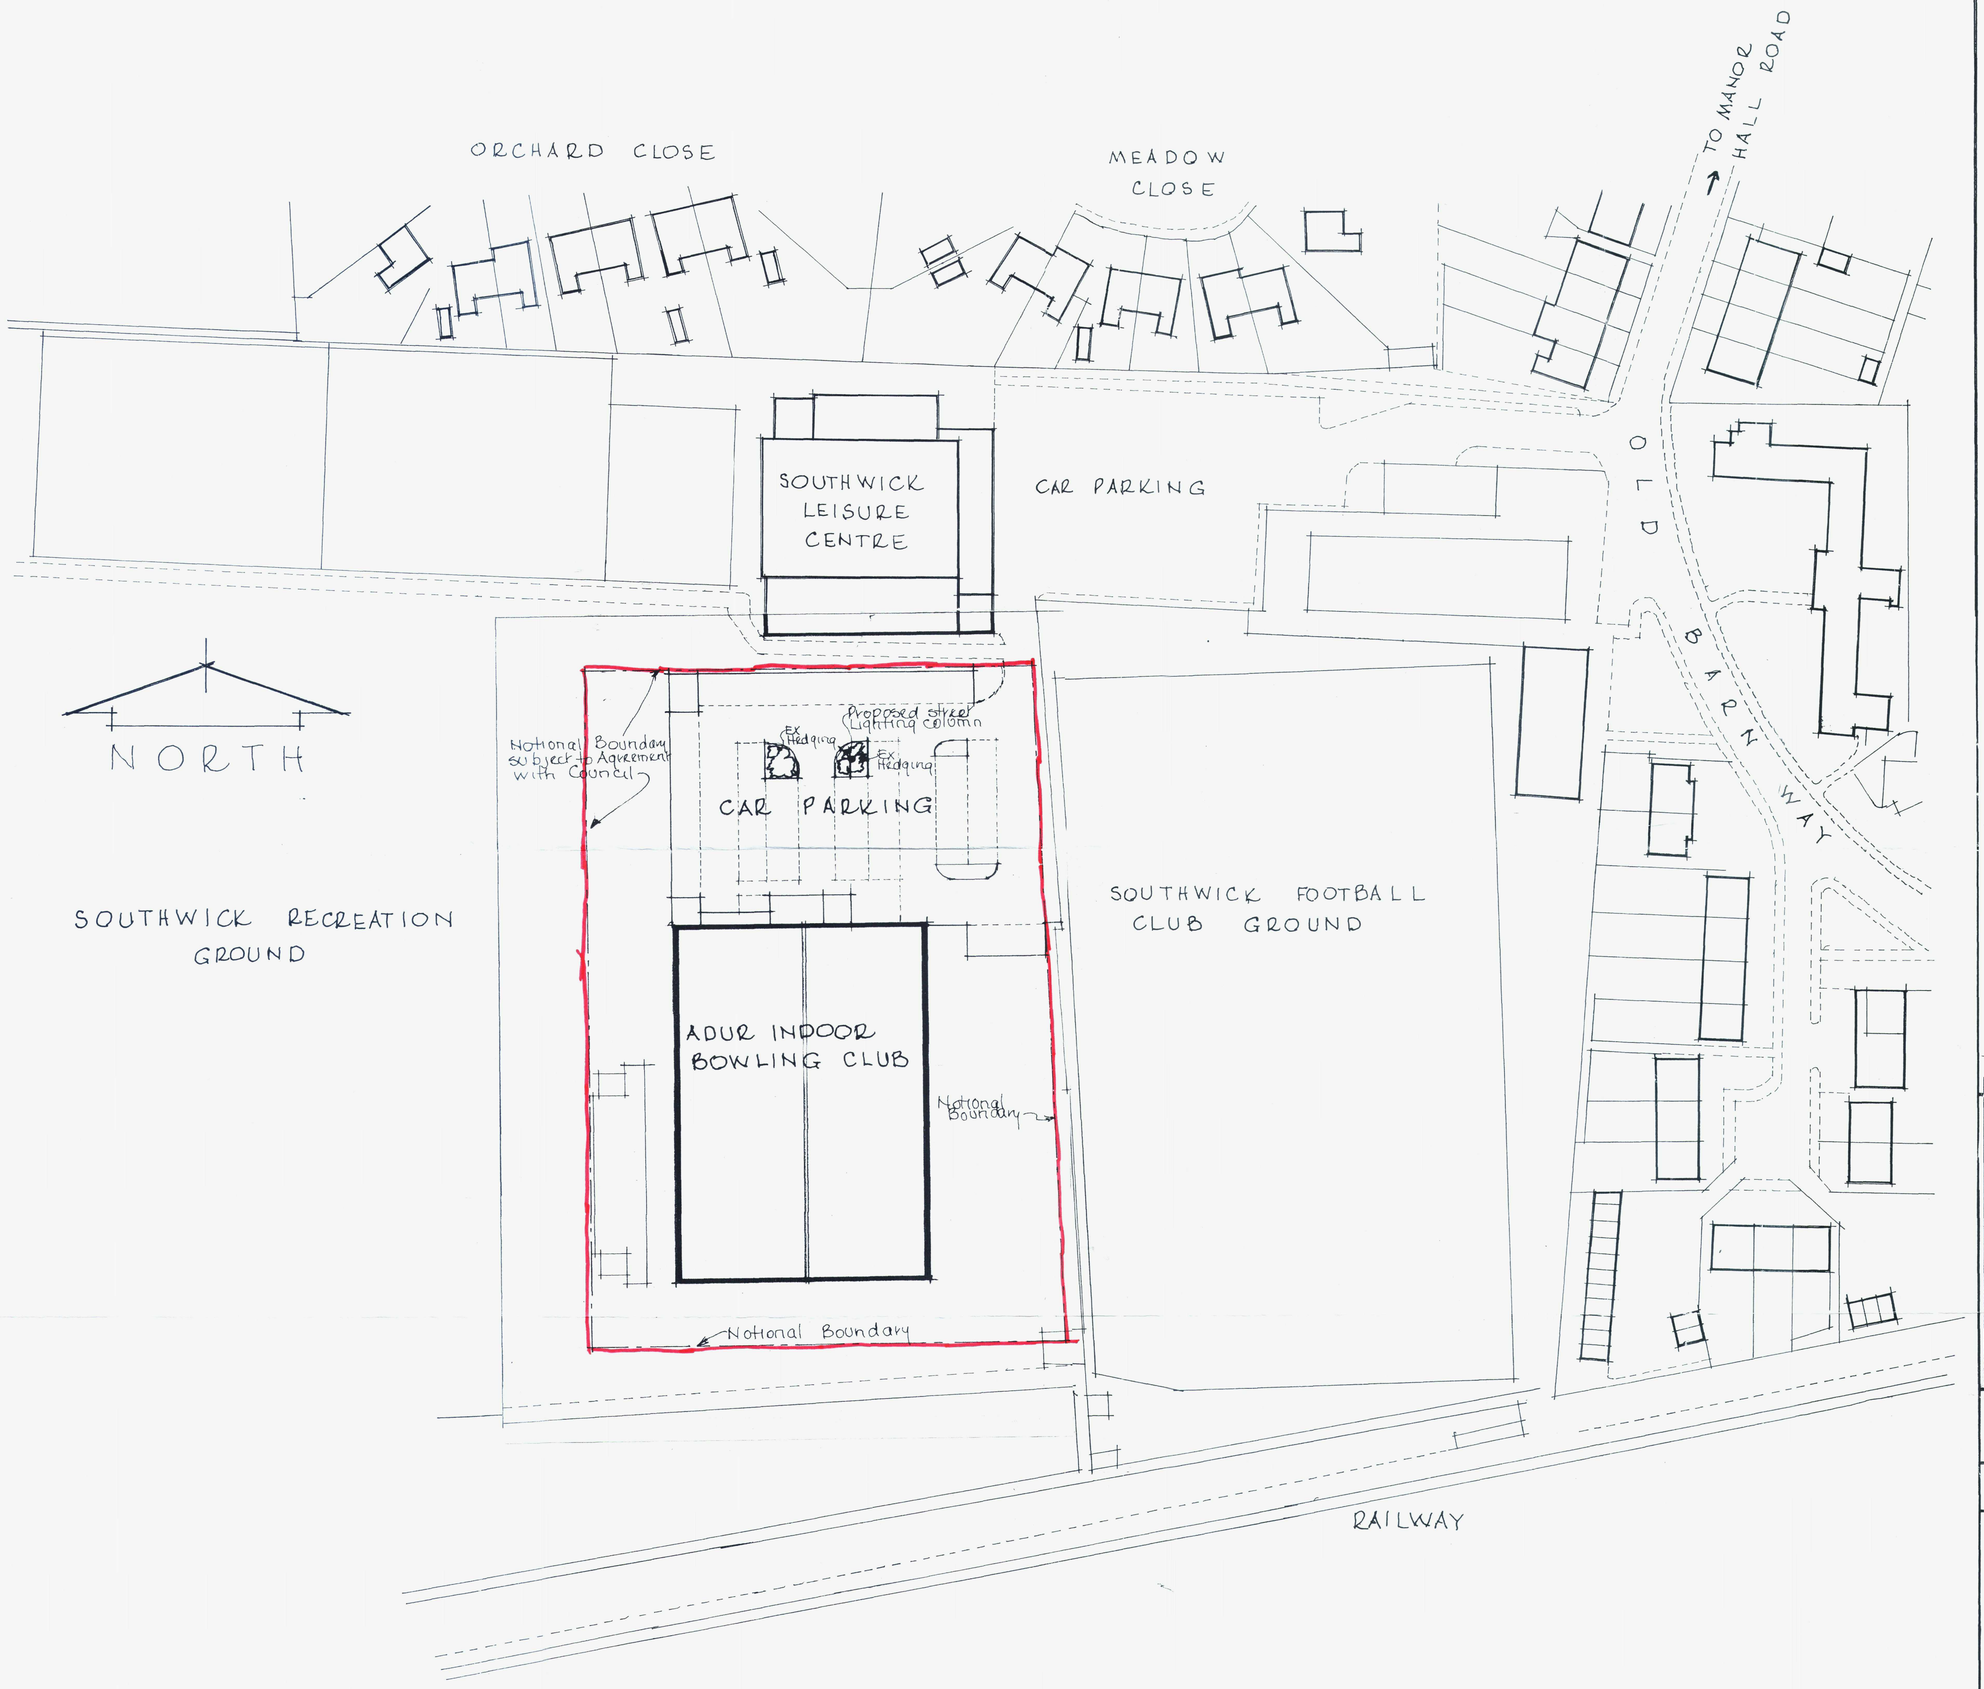

ADUR DISTRICT COUNCIL
PLANNING DIVISION
PLAN No. Ack/0356/00
DATE RECEIVED 14 NOV 2006
APPROVED
DATE

STREET LIGHTING COLUMN

To supply and instal 1 No. 10 metre high street lighting column (cut down to 8 metres), with a triple arm bracket and 3 x 150 watt Urbis Sapphire 2 lanterns, and duct from mains intake cupboard to a small control pillar, and then to the lighting column. Reinstate tarmac and shrub area. Lay 6.0 mm 3 core SWA cable in ducting and carry out all connections, isolation and testing.

PROPOSED 8 METRE HIGH STREET LIGHTING COLUMN WITH 3x150 W LANTERNS FOR SECURITY PURPOSES

ADUR INDOOR BOWLING CLUB ADDRESS AS BELOW.

SCALE : 1:500

MR. DESMOND COLLINS.
SECRETARY,
ADUR INDOOR BOWLING CLUB
OLD BARN WAY,
SOUTHWICK
WEST SUSSEX. BN42 4NT