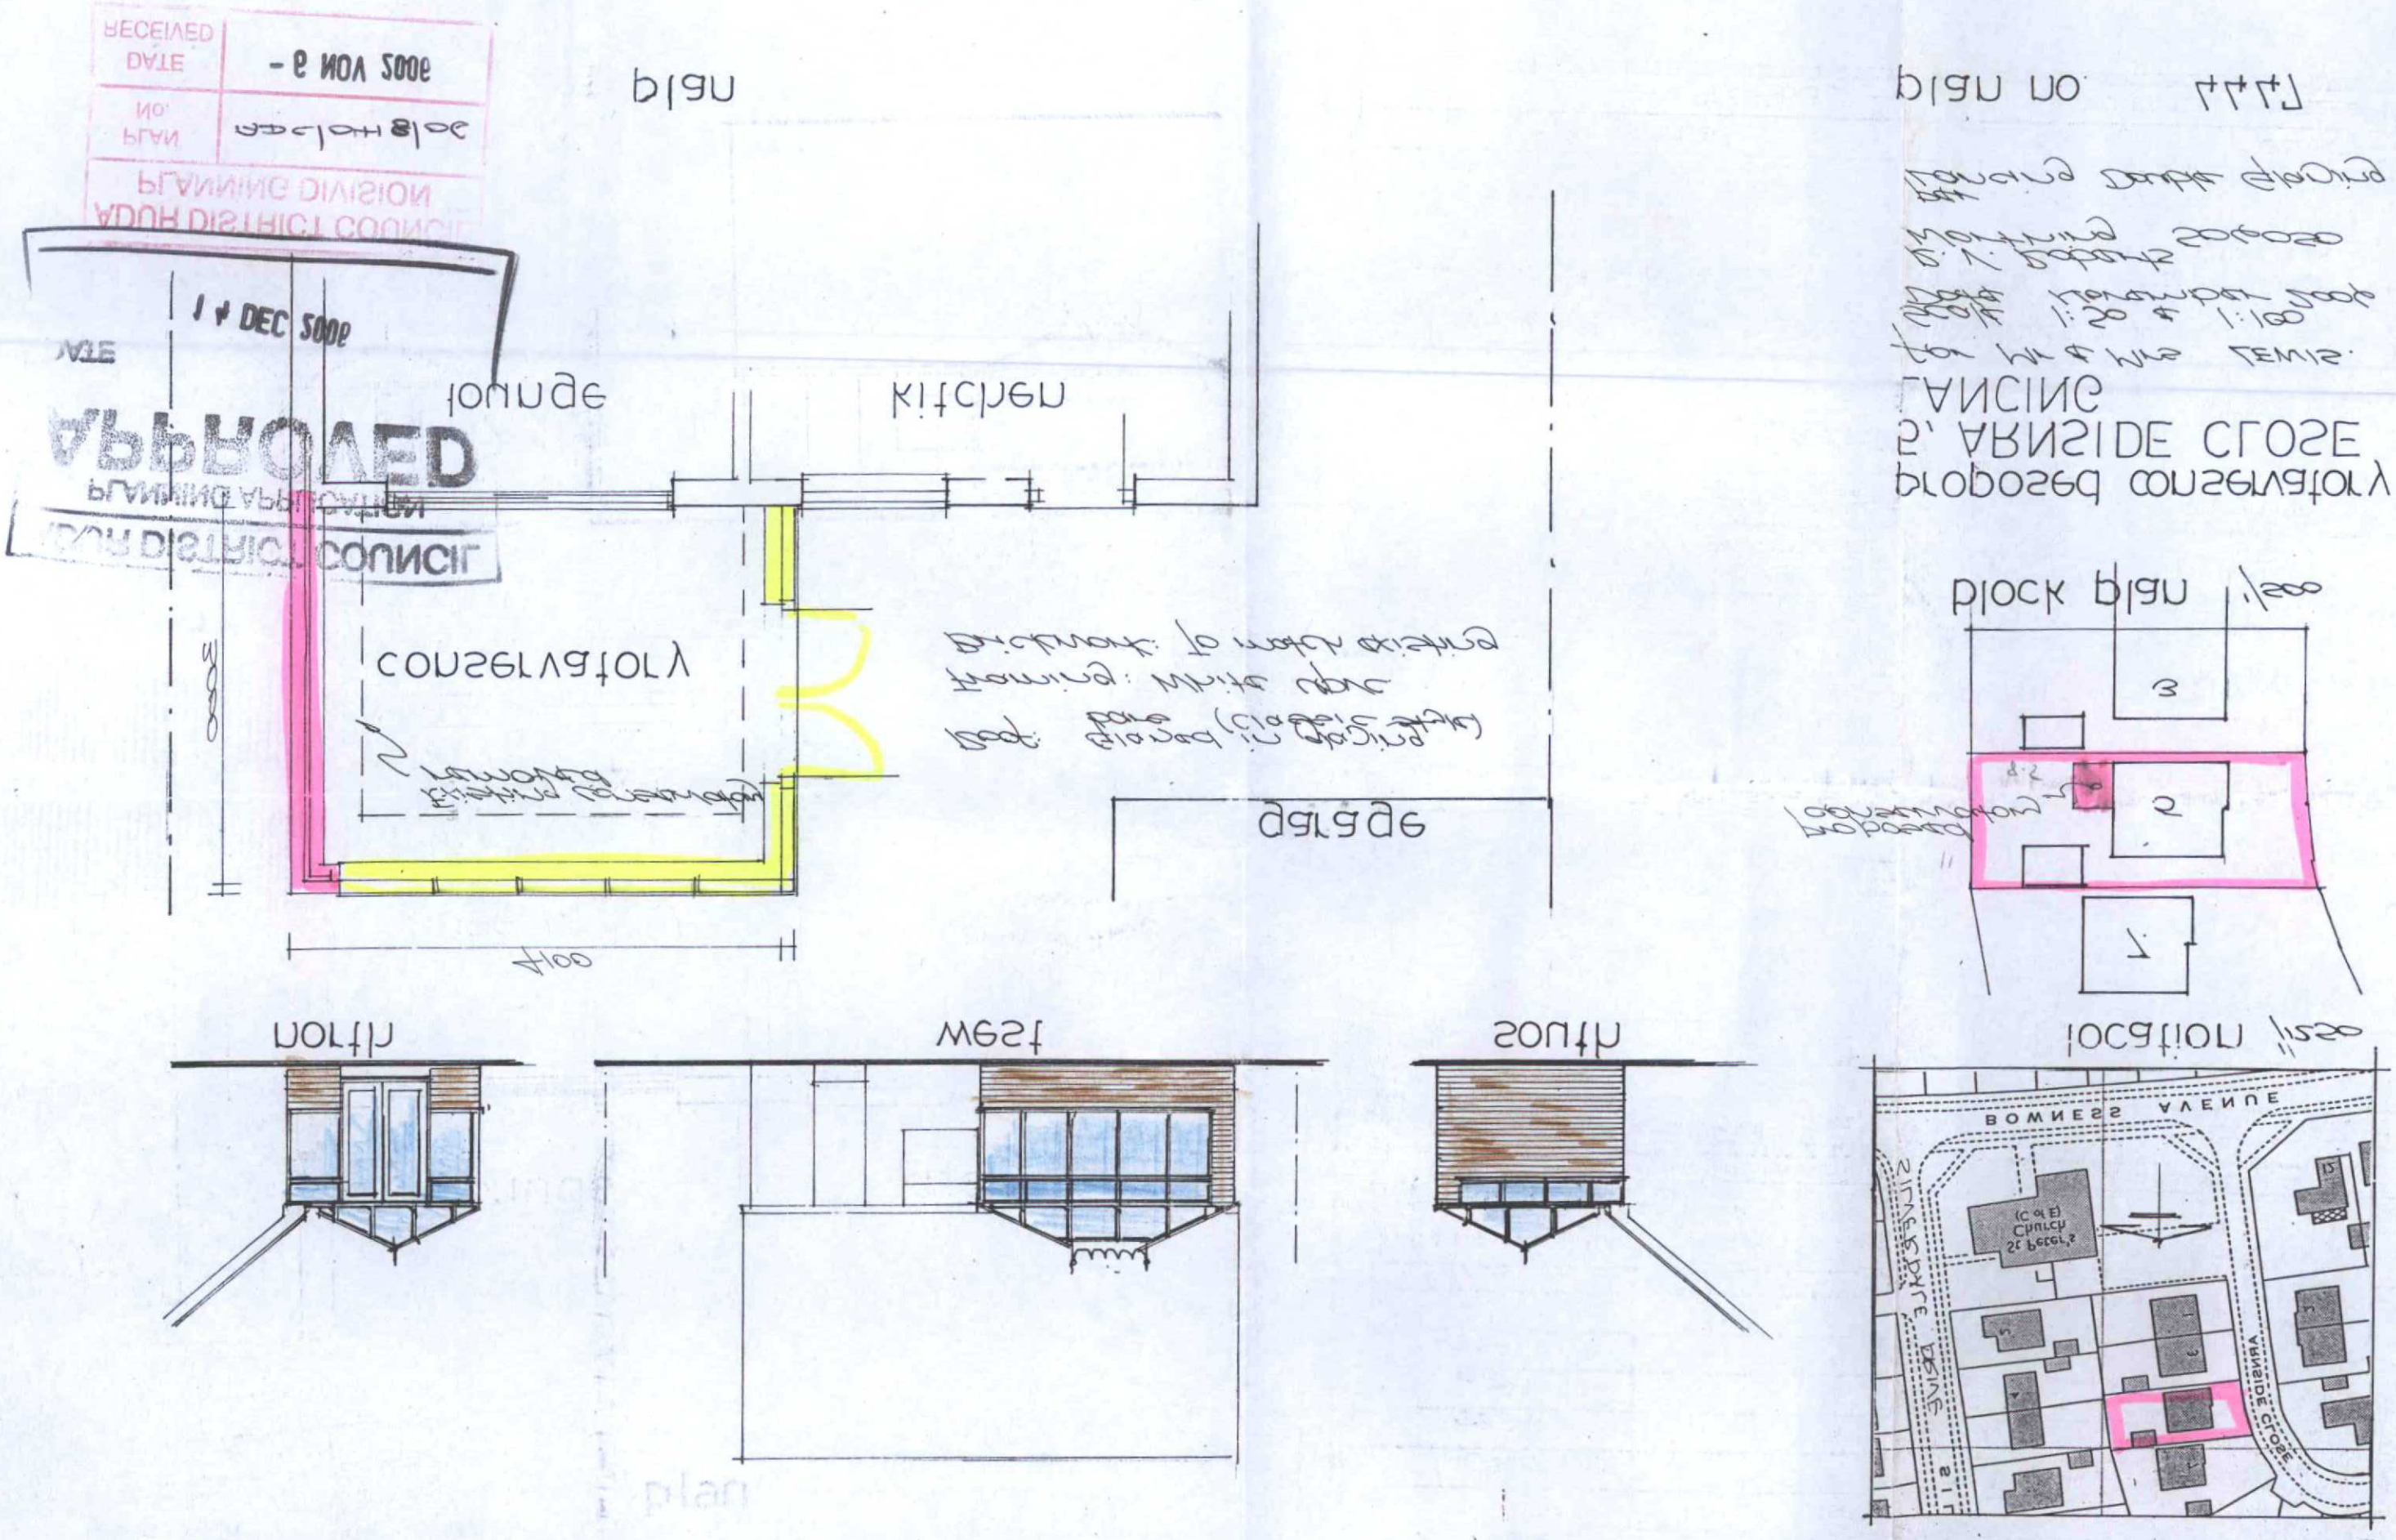

RECEIVED
DATE
- 9 NOV 2006
PLAN NO.
ADUR DISTRICT COUNCIL
PLANNING DIVISION
DATE
14 DEC 2006
APPROVED
PLANNING APPLICATION
ADUR DISTRICT COUNCIL
plan
lounge
kitchen
conservatory
garage
plan no 1441
Proposed conservatory
S. ARNSIDE CLOSE
LANCING
plock plan 1/200
3
2
1
location 1/250
north
west
south