

MINOR AMENDMENT

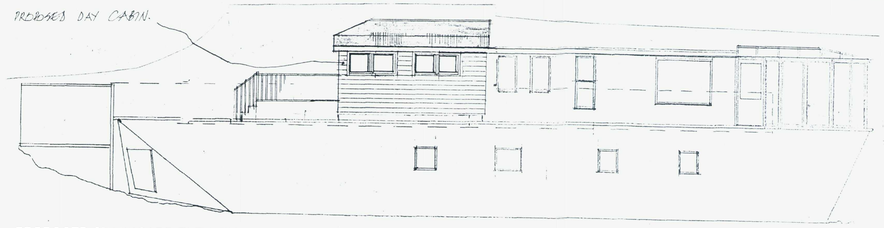


PROPOSED STARBOARD ELEVATION

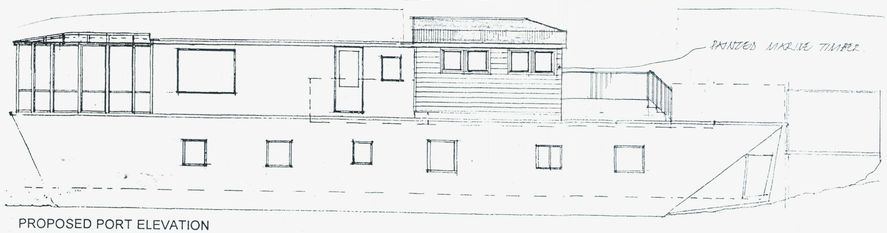


PROPOSED PORT ELEVATION




PROPOSED RIVER ELEVATION.

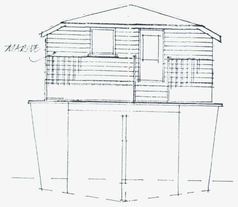


PROPOSED STERN ELEVATION.

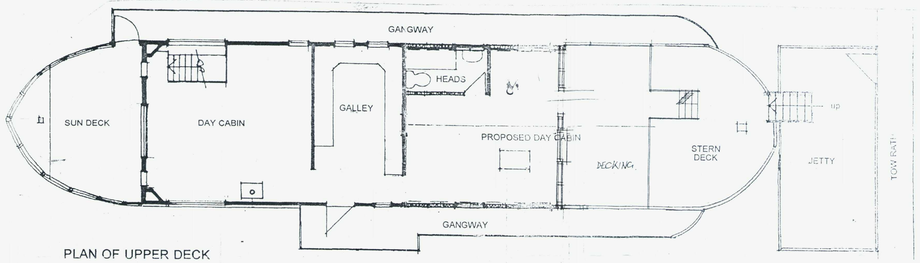

PLAN OF UPPER DECK

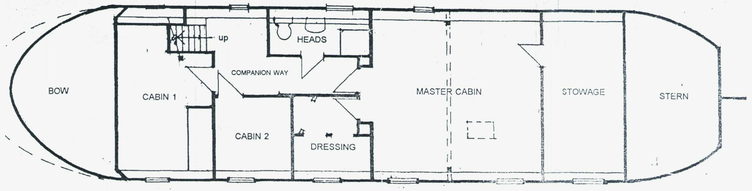

PLAN OF LOWER DECK

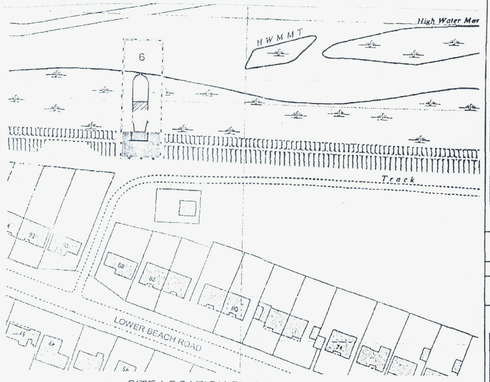

SITE LOCATION PLAN 1:1250

NOTES:

All dimensions must be checked on site and not scaled from this drawing

ADUR DISTRICT COUNCIL
PLANNING SECTION
ADC | 420 | 06
28 | 9 | 07

	Date	Revisions
C	AUG 2007	REDUCTION IN SIZE ETC.
B	AUG 2007	CURRENT REVISIONS
A	NOV 2006	INITIAL DRAWING

© copyright

TIM CORDING
Architectural and Planning Services
"Kingshead", 140 High Street,
Steyning, West Sussex BN44 3RH
Tel/Fax: 01903 814836

Client
MR. & MRS ELPHICK.

Job Title
PROPOSED DAY CABIN.

Drawing Title
NEWTON BAY.
NO.6 RIVERBANK.
LOWER BEACH ROAD.
SHOREHAM BY SEA.

Scale 1 : 100

Date NOV. 2006 Drawn by

Drg. No. Rev.

594 x 420 mm A2