



PROPOSED STARBOARD ELEVATION

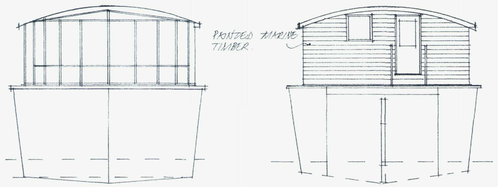


PROPOSED RIVER ELEVATION.


PROPOSED STERN ELEVATION.

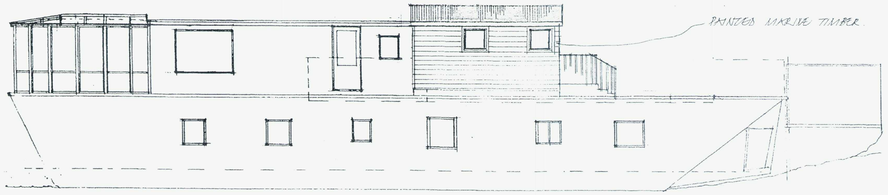


PROPOSED PORT ELEVATION

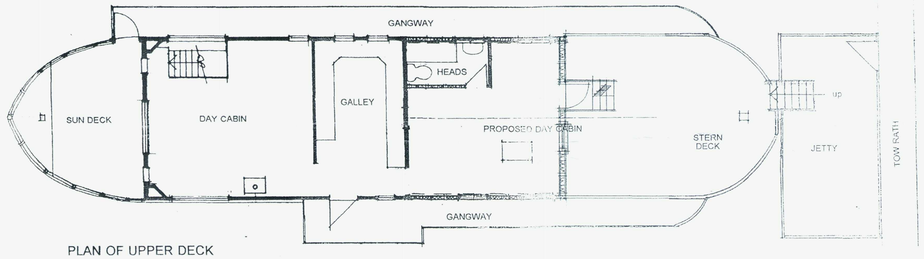

PLAN OF UPPER DECK

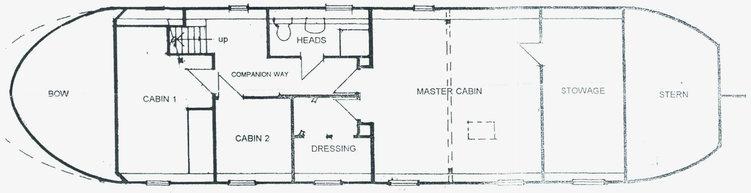

PLAN OF LOWER DECK

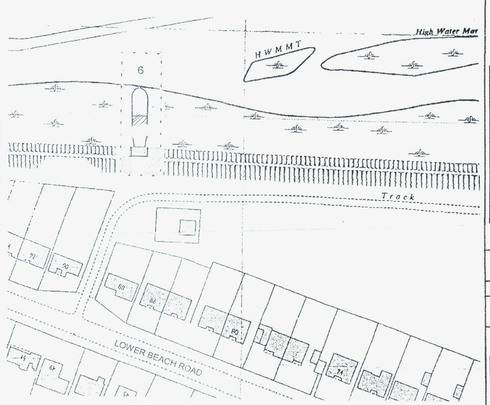

SITE LOCATION PLAN 1:1250

NOTES:

All dimensions must be checked on site and not scaled from this drawing

ADUR DISTRICT COUNCIL
PLANNING DEPT
PLAN NO ADC/0420/06
DATE 21/12/06

A	DEC 2006	EXTENSION REDUCED.
	Date	Revisions

© copyright

22 DEC 2006

TIM CORDING
Architectural and Planning Services
"Kingshead", 140 High Street,
Steyning, West Sussex BN44 3LH
Tel/Fax: 01903 814836

Client
MR. & MRS ELPHICK.

Job Title
PROPOSED DAY CABIN.

Drawing Title
NEWTON BAY.
NO.6 RIVERBANK.
LOWER BEACH ROAD.
SHOREHAM BY SEA.

Scale 1 : 100

Date NOV. 2006 **Drawn by**

Drg. No. **Rev.**

594 x 420 mm. A2