DO NOT SCALE FROM THIS DRAWING

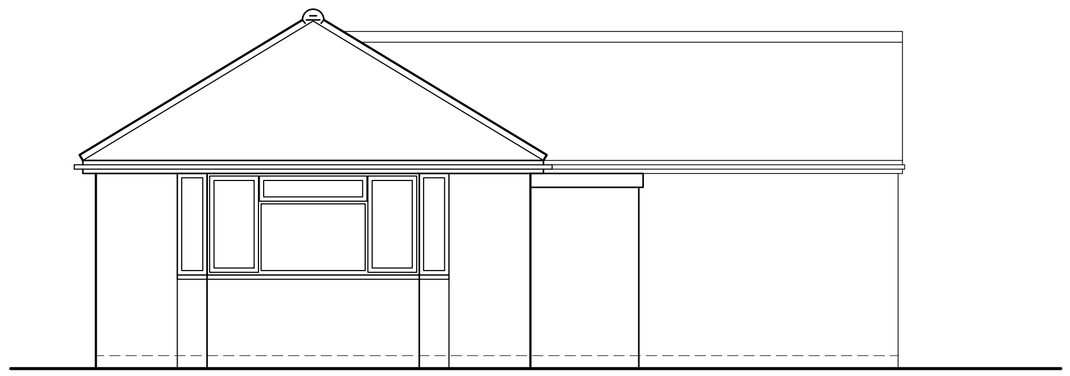

West Elevation

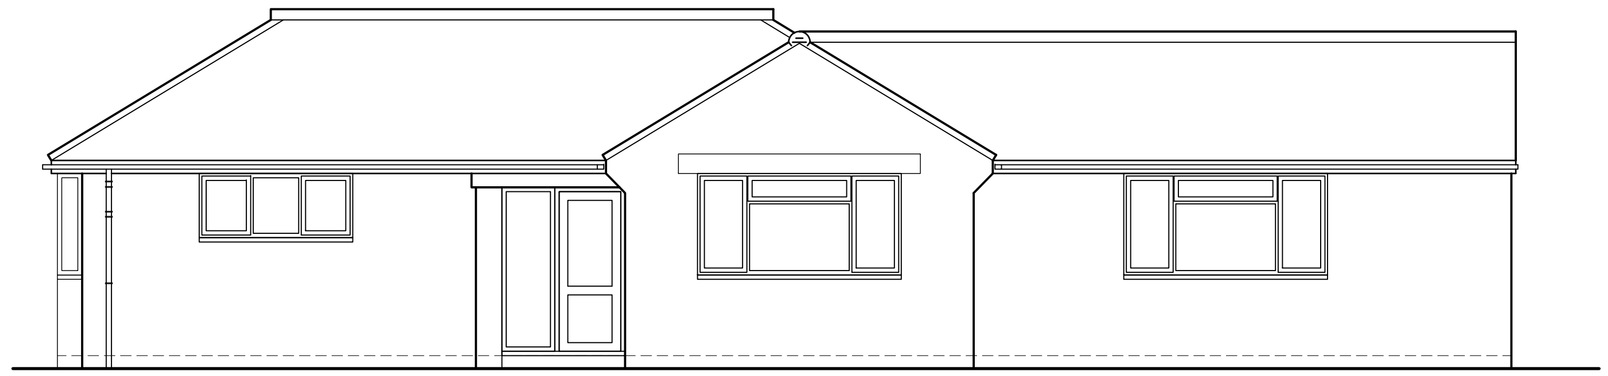

South Elevation

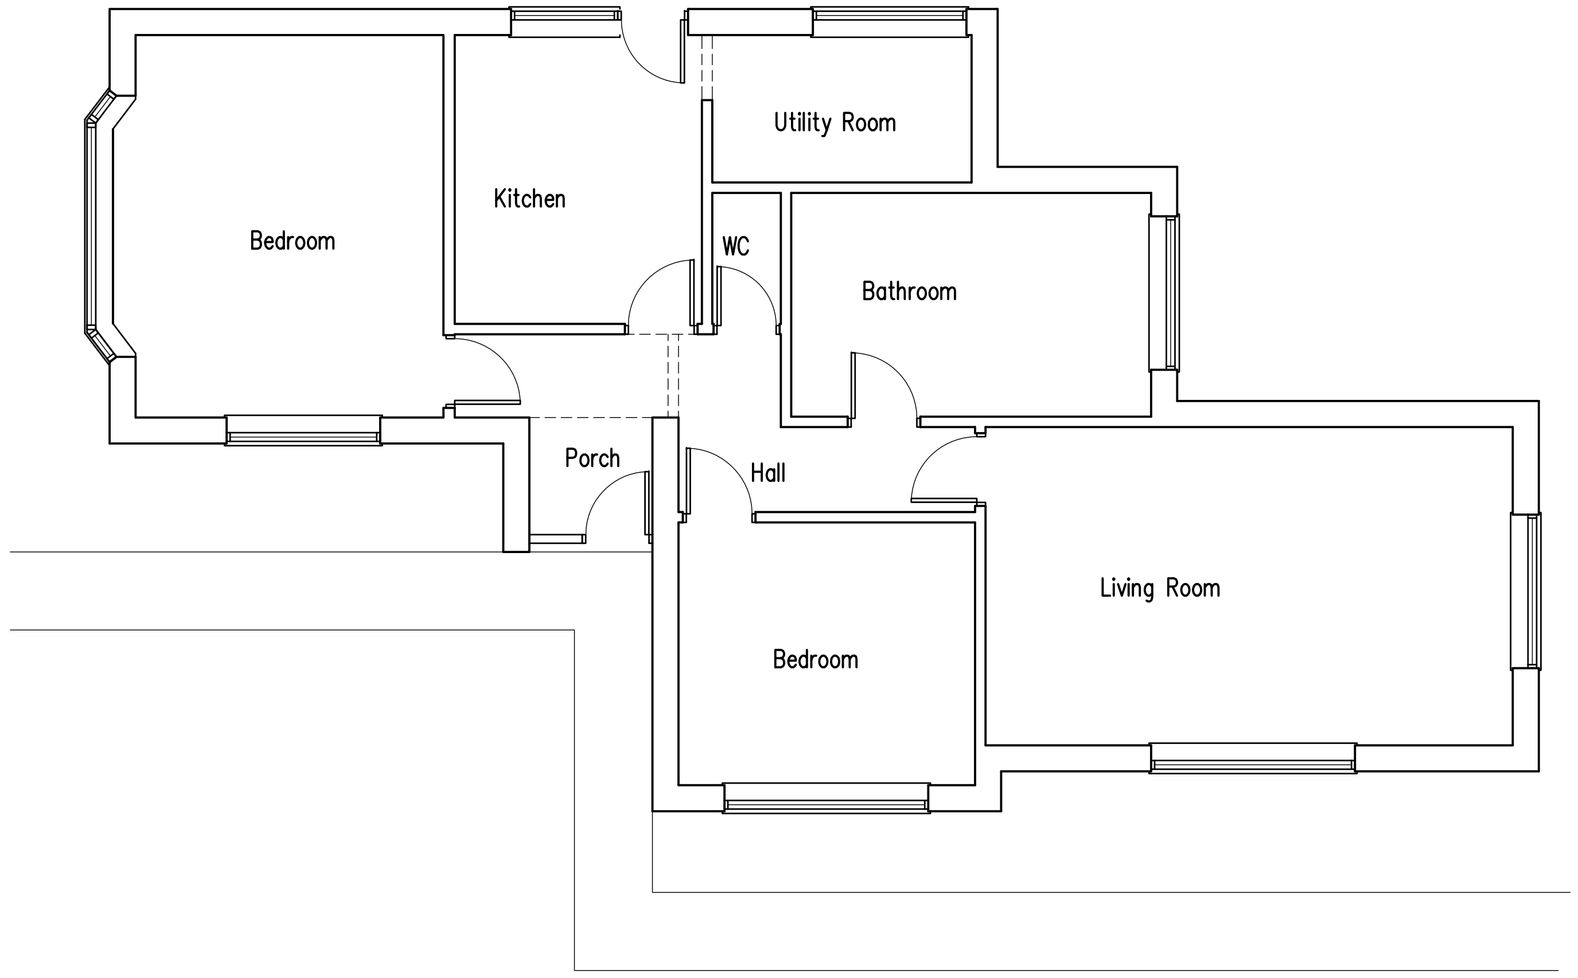

Floor Plan

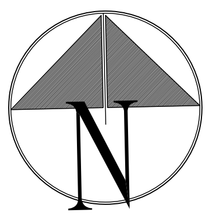





Proposed Replacement Porch at 28 Crown Road, Shoreham-By-Sea, West Sussex

rja Planning & Building Consultants Ltd.
1st Floor
10 High Street
Shoreham-By-Sea
West Sussex BN43 5DA
t: 01273 467297 mob: 07971 375739
e: rex@rjapbc.co.uk web: www.rjapbc.co.uk

Chartered Institute of Architectural Technologists

PROJECT: 28 Crown Road, Shoreham-By-Sea, West Sussex
DRAWING TITLE: Existing Floor Plan & Elevations
CLIENT: Mr & Mrs J Thompson
DWG NO: 19731-02
REVISION:
SCALE: 1:50 @ A1
DATE: 14.3.2019
DRAWN: