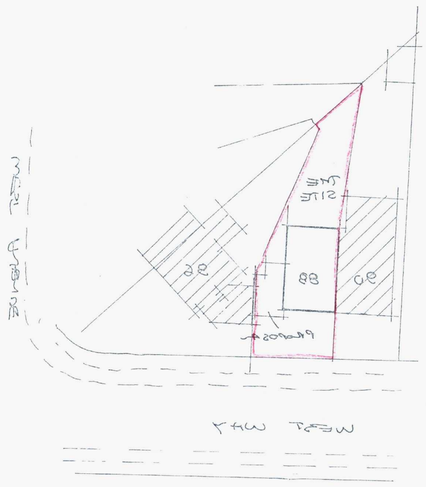

Block plan 1:500

0 10 20 30 40 50m

1:250 @ A2



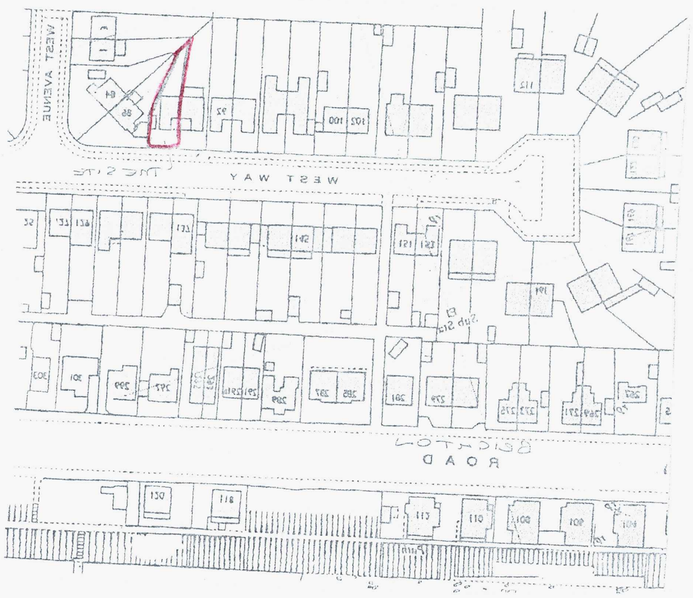

Site plan 1:1250

0 10 20 30 40 50m

1:250 @ A2

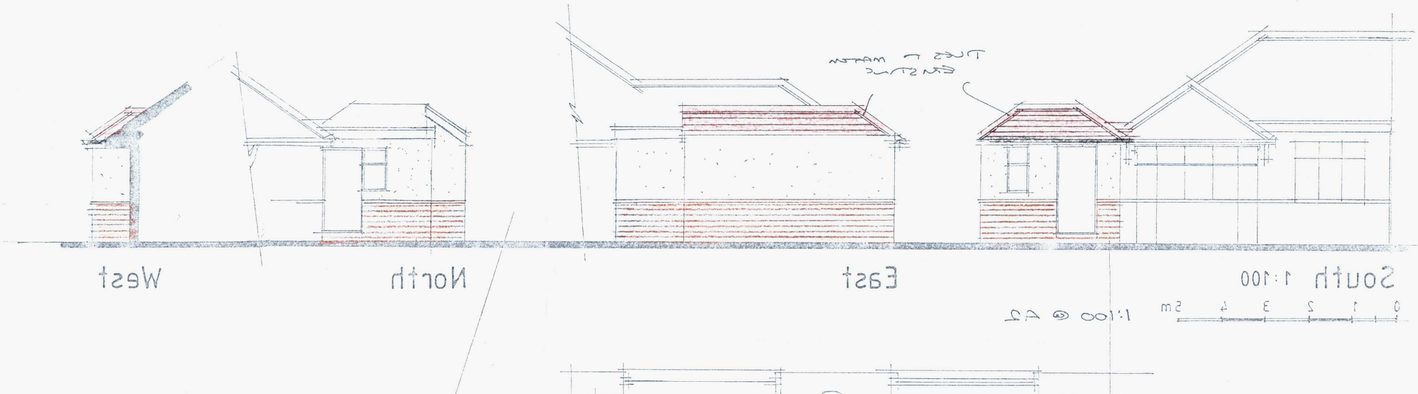

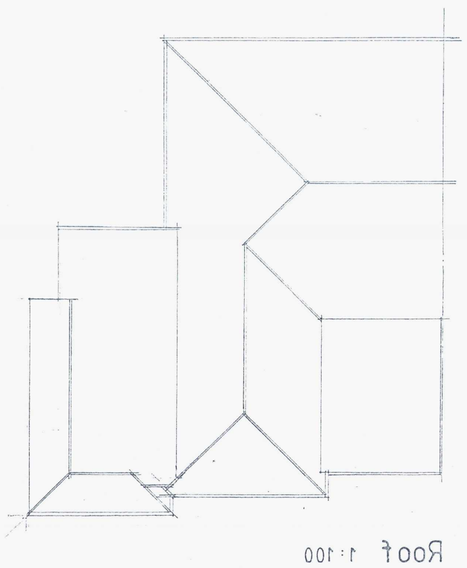

Roof 1:100

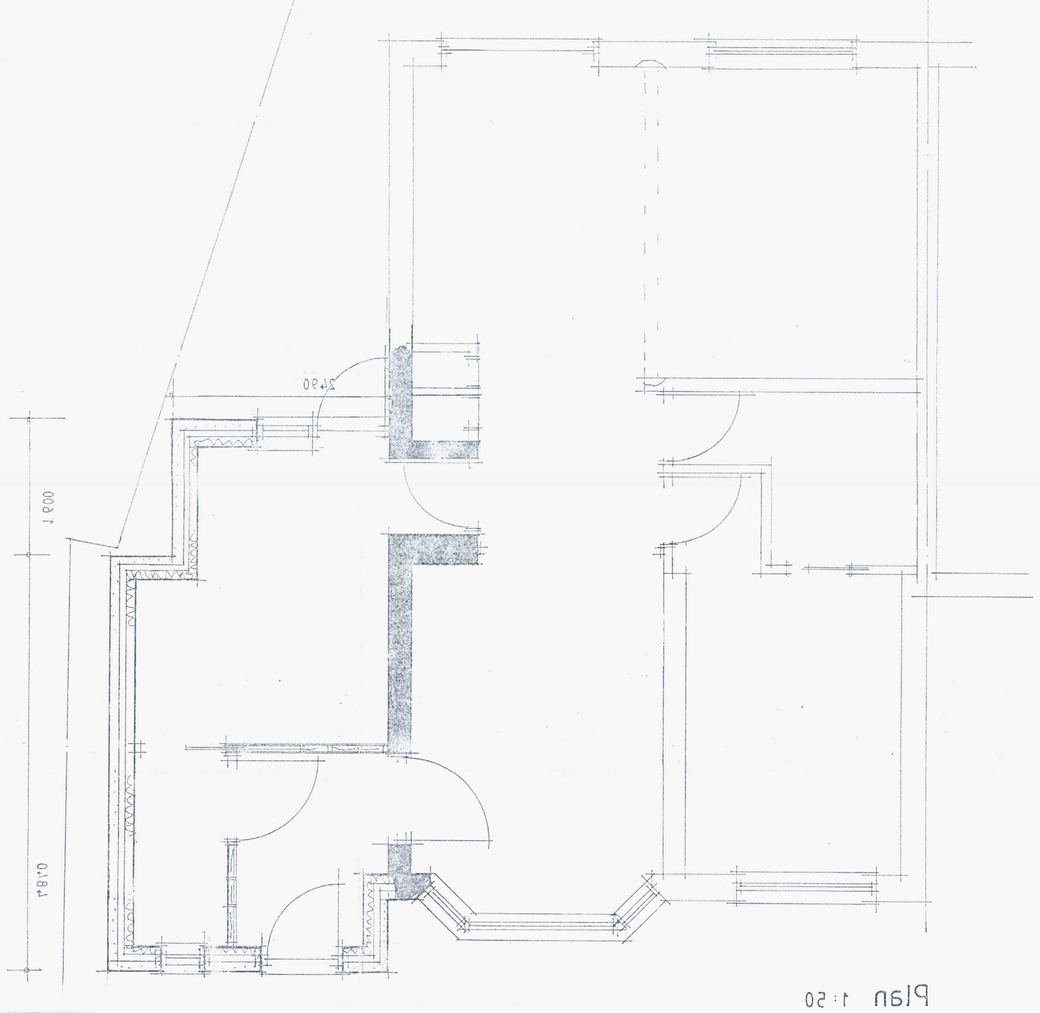

Plan 1:50

0 1 2 3 4 5m

1:50 @ A2

ADUR & WORTHING PLANNING SERVICES	
PLAN	AWDM/0493/19
DATE VALID	**28 MAR 2019**

C	
B	
A	
Client	Mrs H. Jolly
Address	88 West Way : Lancing
Drawing	ALTERATIONS TO APPROVED No. 1919:1
Scale	1:50 1:100 1:1250 1:500 Drawn Date MAR '19

AJ SALTER & SON
Architectural Technicians
and Surveyors
50 WINDSOR ROAD, WORTHING,
WEST SUSSEX, BN11 2LY
Tel/Fax: (01903 209469)
E-mail: ajsalterandson@hotmail.com