Proposed Site Signage | **Grocery Mission / Mid-Low Affluence**

ITEM 1 - FASCIA
See specification page for detail.

A. size: 3,010mm x 610mm x 55mm
B. size: 2,521mm x 610mm x 55mm
B. size: 2,410mm x 610mm x 55mm
C. size: 2,341mm x 610mm x 55mm
C. size: 2,560mm x 610mm x 55mm
D. size: 3,466mm x 610mm x 55mm
E. size: 1,840mm x 610mm x 55mm

[subject to survey]

ITEM 2 - F/ACM
Extruded aluminium panatrim frame finished RAL 7016 with digitally printed ACM panel

A-E. size: 1168mm x 2380mm
F. size: 1200mm x 2000mm

[subject to survey]


ITEM 3 - MANIFESTATION
Window manifestation

size: to suit area

ITEM 4 - POSTER CASES
Lockable poster cases, anodised silver - 4 off

size: 575mm x 830mm


NOT FOR MANUFACTURE

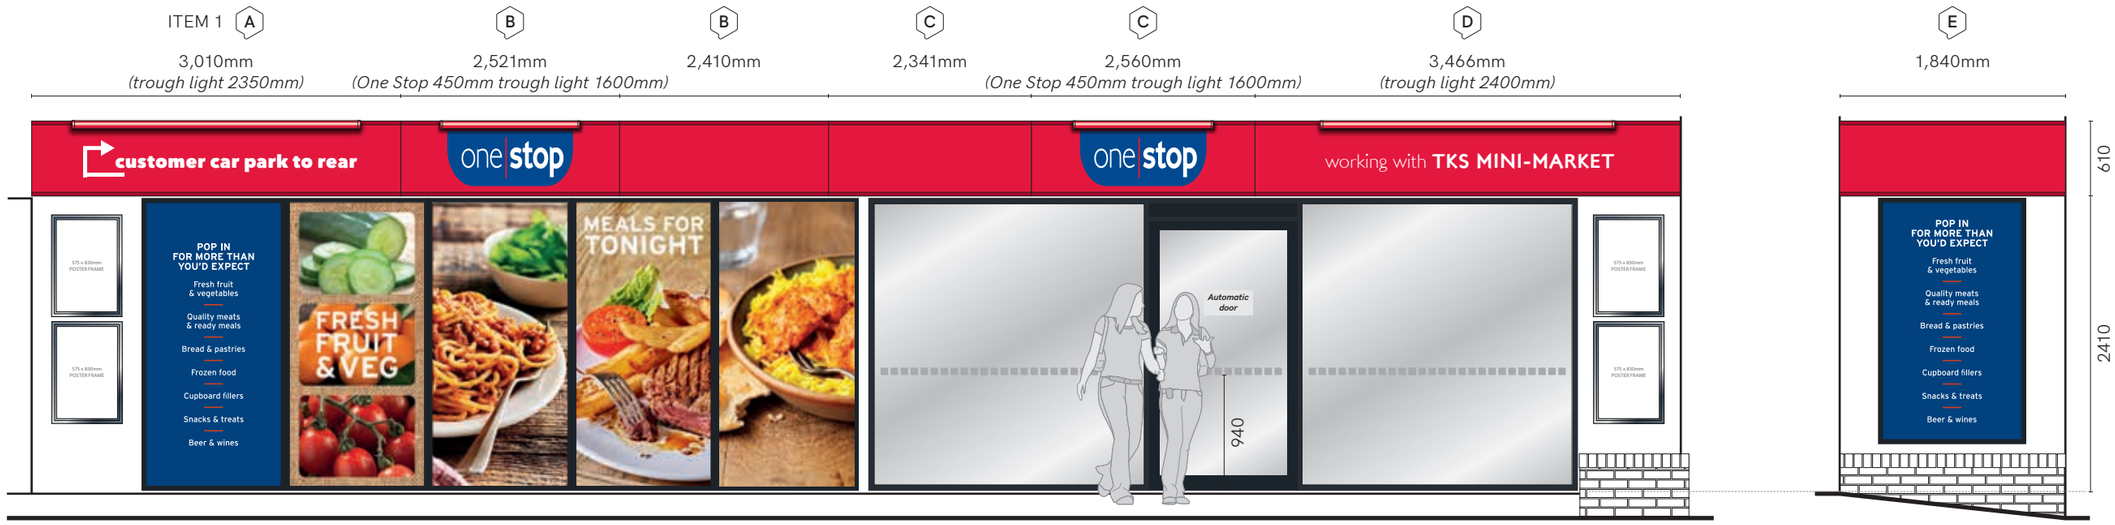

Front Elevation - Scale 1:50@A3

working with ... store name - TBC

Return Elevation [right]

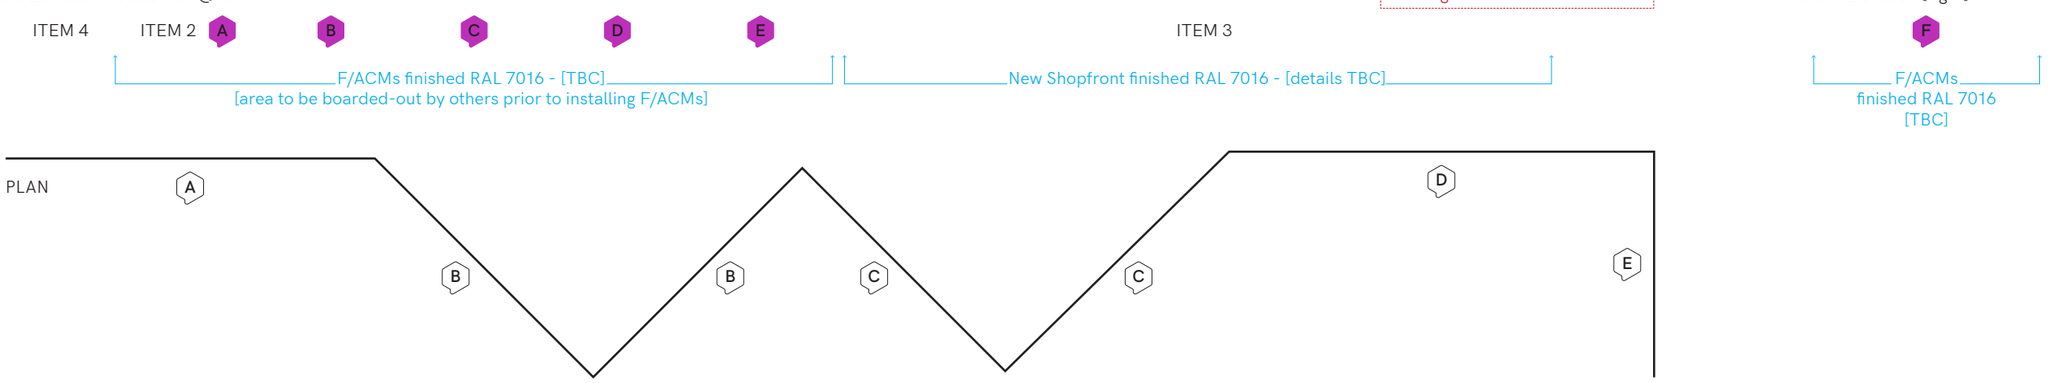

Scale Bar 1:50

0 1 2 3 4 5 10

KEY: ACM Panel | ACM/VW | F/ACM | PETG | Window Vinyl - **External** | Window Vinyl - **Internal**

innovate signs + implementing your brand

15 Barnes Wallis Rd, Fareham
Hampshire PO15 5TT

Tel: 023 8023 2311
Web: www.innovatesigns.co.uk
Email: info@innovatesigns.co.uk

Client	One Stop Stores			Title	Proposal
Site Name	Lancing, South Street			Date	10/01/2022
Job No.	15930-31-32	Epos Code	6529	Scale	Do Not Scale
Proj Type	Franchise			Drawn	IW
PM	PH			Drwg No.	C

Rev	Date	Description	Drw By
A	01/07/21	Initial Visual	IW
B	07/07/21	Half height window graphics & 2[F] to Menu	IW
C	10/01/22	Local Planning - remove window vinyls A,B	IW
-	-	-	-

This drawing is for approval purposes.
Please check all details noted on the drawing including spelling, and provide written confirmation of your approval to an **Innovate Signs Project Manager**. Once approved production will commence based on the approved drawing. Any changes made after production has begun will incur an additional cost.