**SITE PLAN**

**Bus Shelter 4801-0036** Old Shoreham Road, Outside 204, Corner of Southwick Street, Southwick, Brighton BN42 4TR

Easting: 524540 Northing: 105985

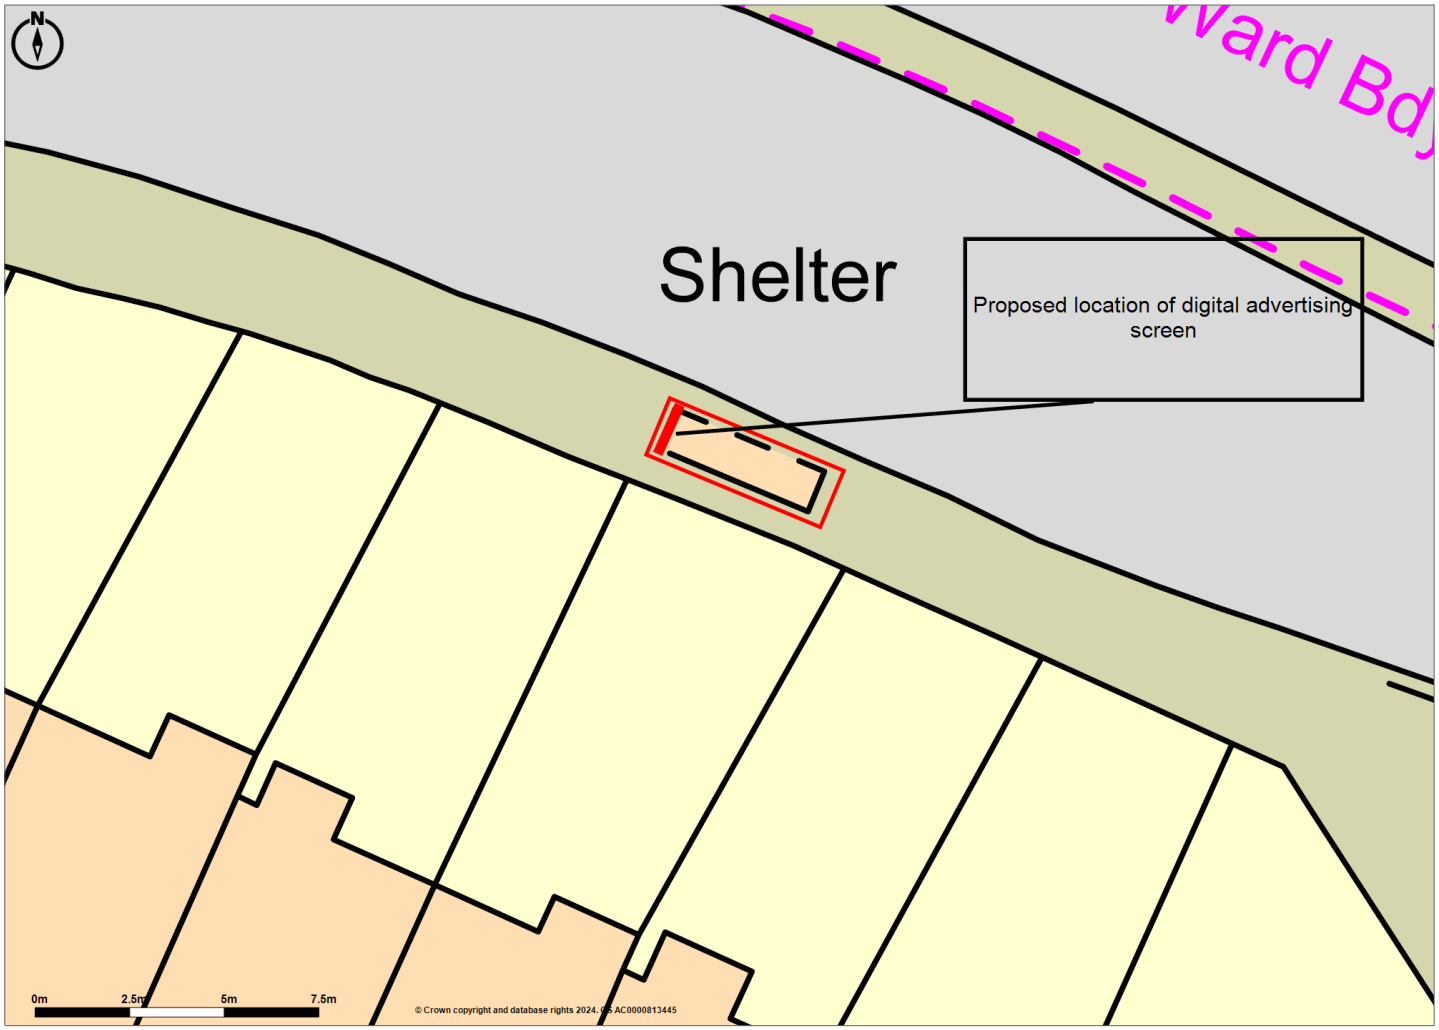


Promap
LANDMARK INFORMATION

© Crown Copyright and database rights 2024. OS AC0000813445

Plotted Scale - 1:200. Paper Size – A4