
0 — 10m

Scale bar 1:50

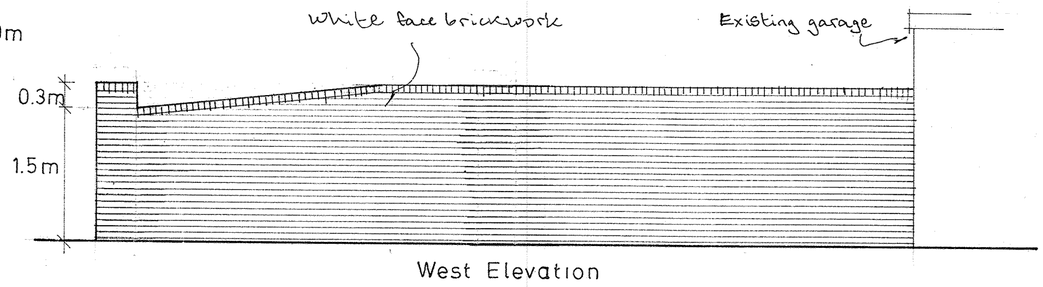

West Elevation

North Elevation

N

NOTES

B	9.11.20	West Elevation Revised.
A	26.10.20	Wall height reduced.
	Date	Revisions

© copyright

Client

Mr M.Isaacs

Job Title

Proposed Boundary Walls & Landscaping.

Drawing Title

42 Old Fort Road
Shoreham Beach

Scale 1:50

Date | **Drawn by**

Drg No. 575/01 | **Rev.** A B

594 x 420mm A2