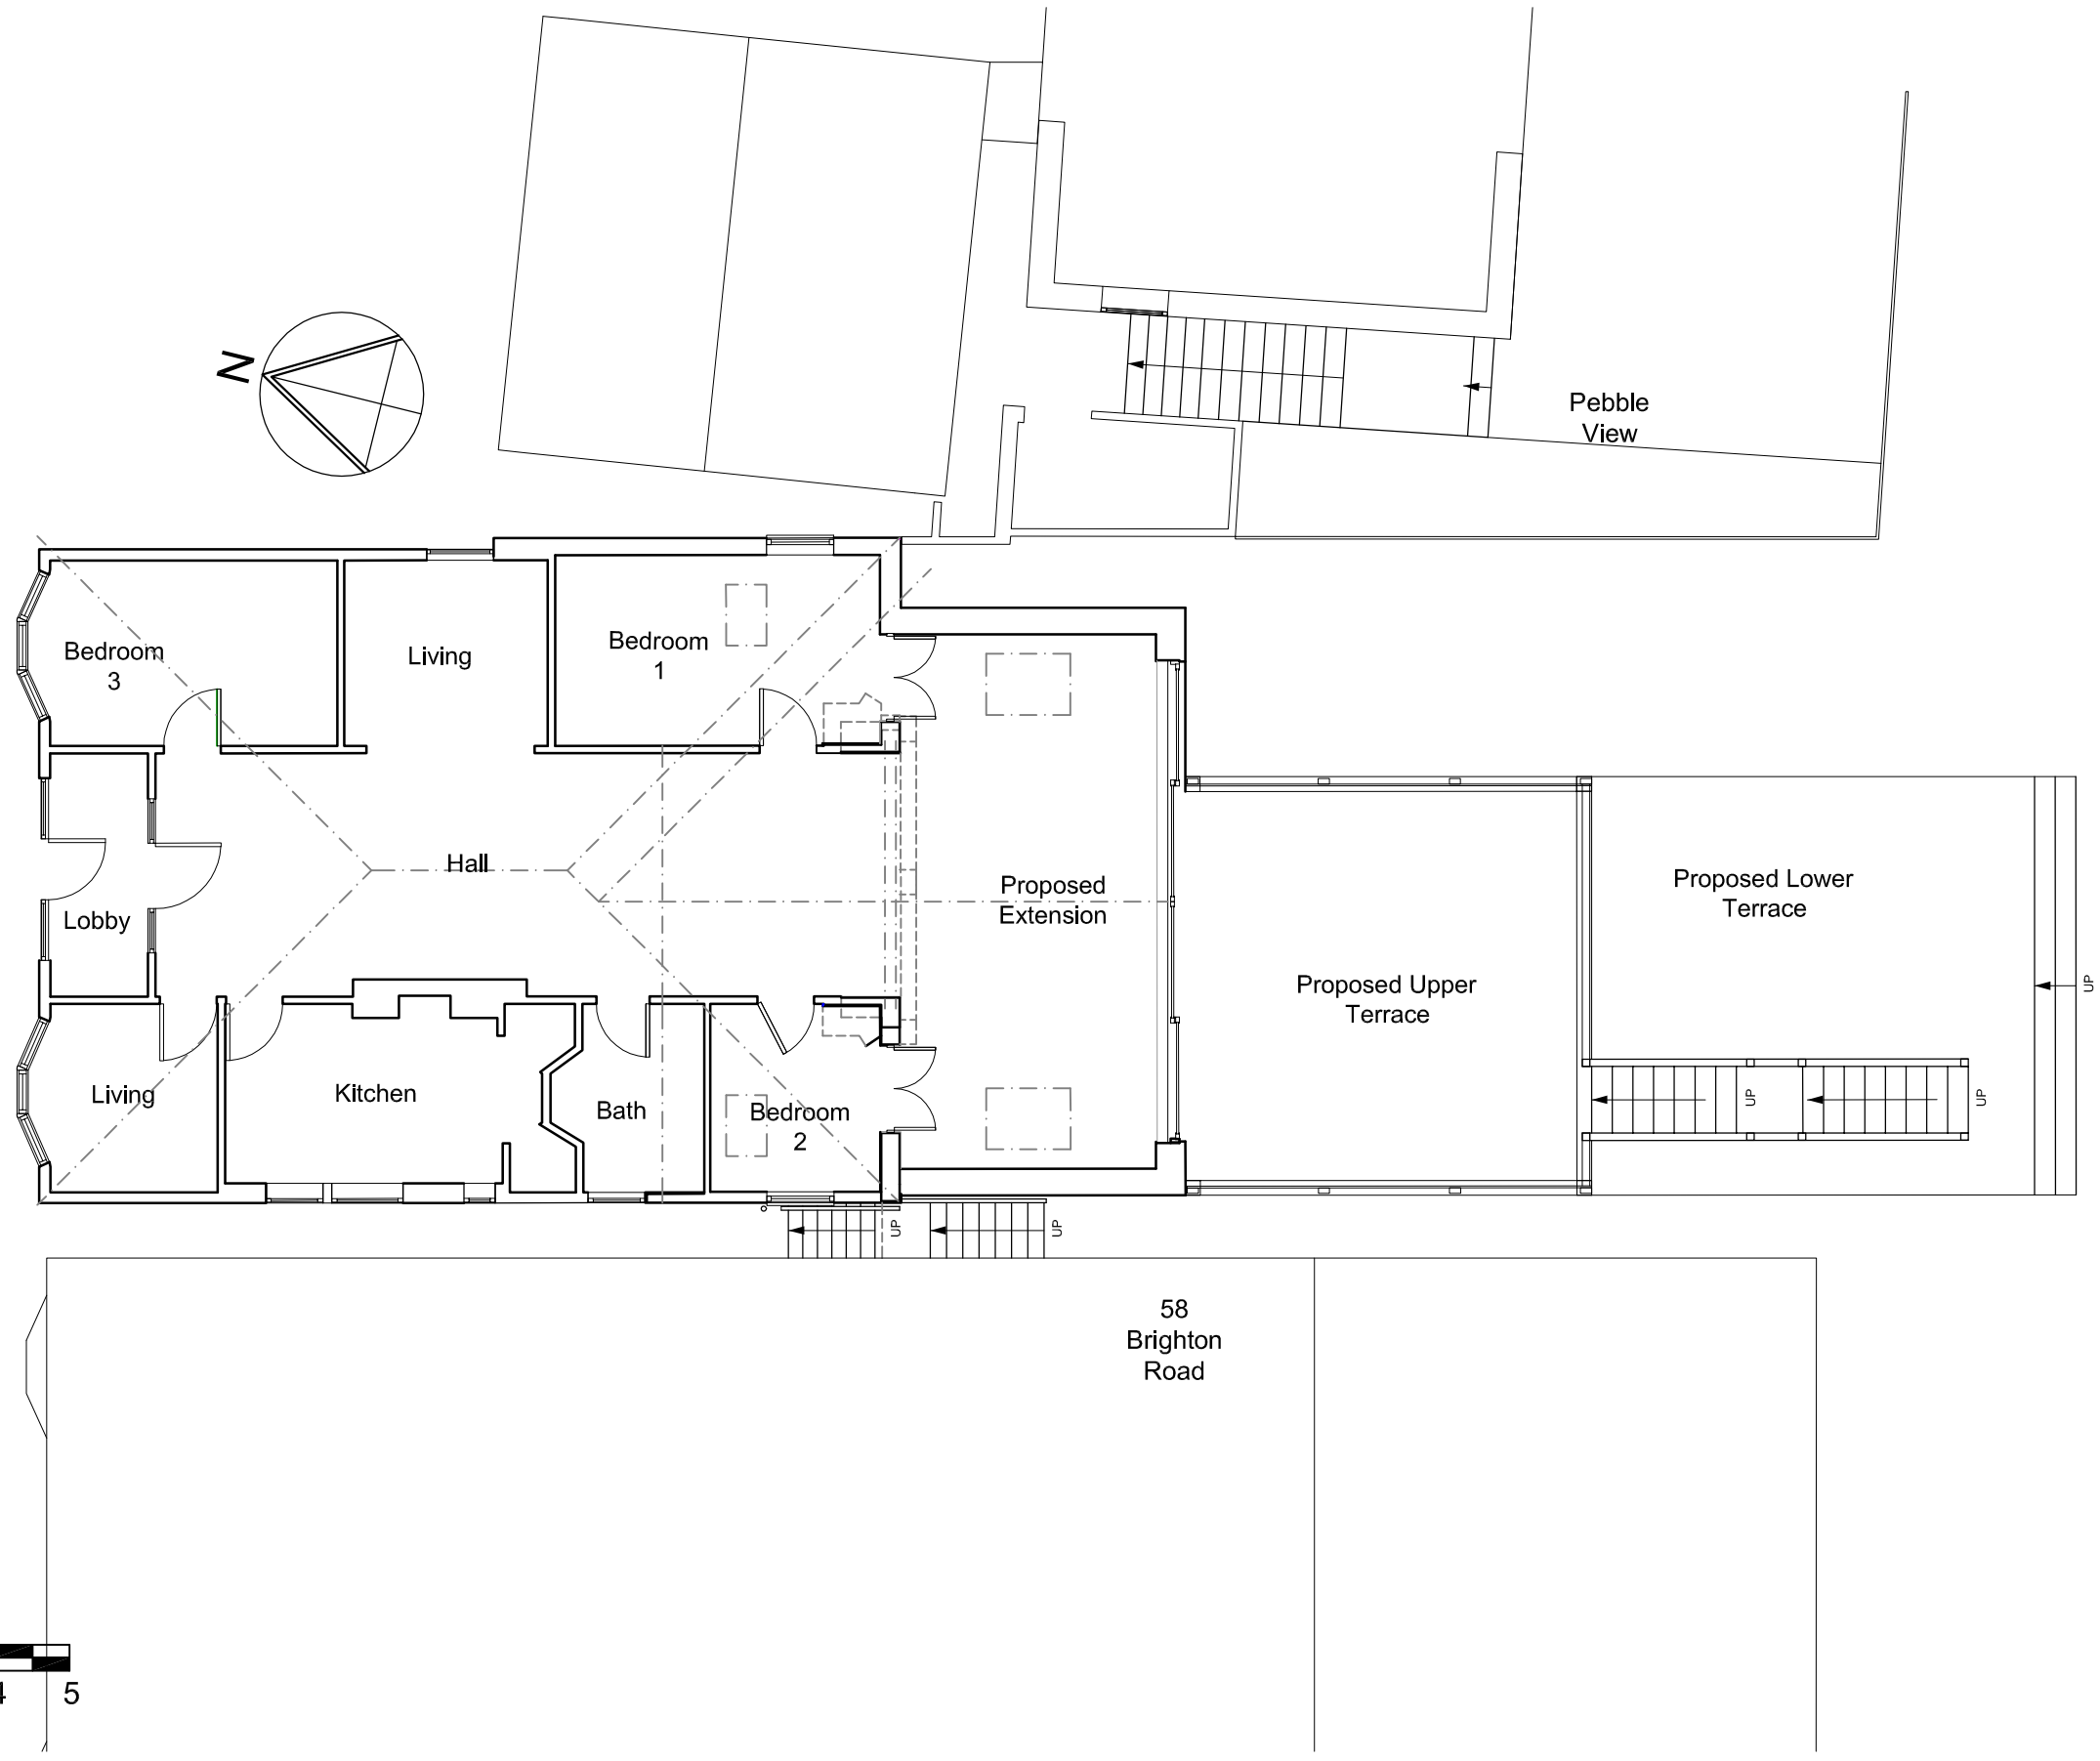

drawing status	job title		
PLANNING SUBMISSION	60 Brighton Road Extension Lancing		
Copyright of CPMG Architects Limited 2019. All rights reserved. No part of this publication may be reproduced, stored in any retrieval system or transmitted in any form or by any means without prior permission of CPMG Architects Limited. Do not scale from drawing, use figured dimensions only. All dimensions to be checked on site. ISO 9001: 2015 Quality Management ISO 14001: 2015 Environmental Management PAS 1192-2: 2013 Building Information Modelling	drawing title Proposed floor plan L01	drawn by: GL	date: 16.12.2019
		checked by: RF	scale: 1:100
		job no.: 8251	drawing no.: 20-014
		revision: P0	media: A3

cpmg
ARCHITECTURE INTERIOR DESIGN VISUALISATION
CPMG Architects Ltd
Nottingham 23 Warser Gate, Nottingham, NG1 1NU tel: 0115 958 9500
London 31 / 35 Kirby Street, London, EC1N 8TE tel: 0207 492 1805
www.cpmg-architects.com enquiries@cpmg-architects.com

rev	date	by	description	chkd

CutePDF Writer