

Application for FULL PLANNING CONSENT
– Proposed Loft Conversion incorporating new dormer construction

AMENDMENT

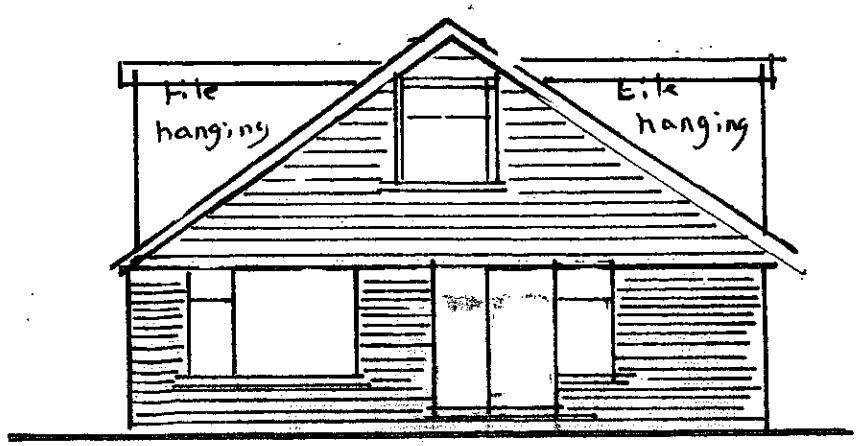

South Elevation 1:100

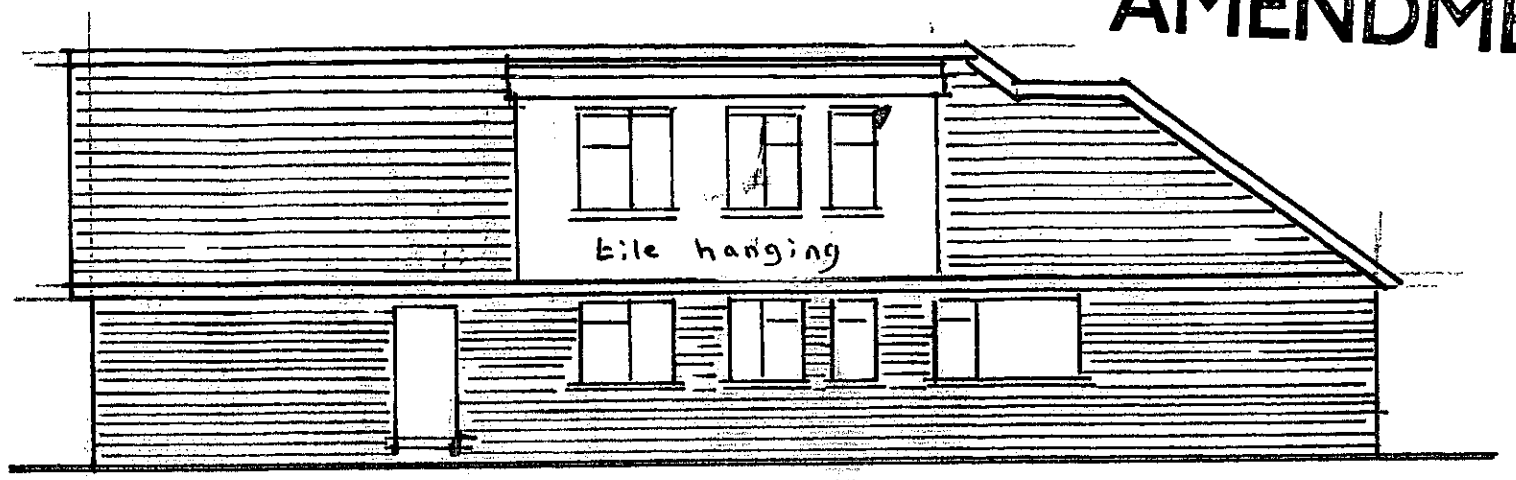


East Elevation 1:100

Amended –Jan 2015
Height of dormers reduced

ADUR & WORTHING PLANNING SERVICES	
PLAN	AWDM/ 1738/14
~~DATE~~ VALID	Rec: 5/2/15

Note: Dormer cheeks to be tile hung

Windows and brickwork to match existing

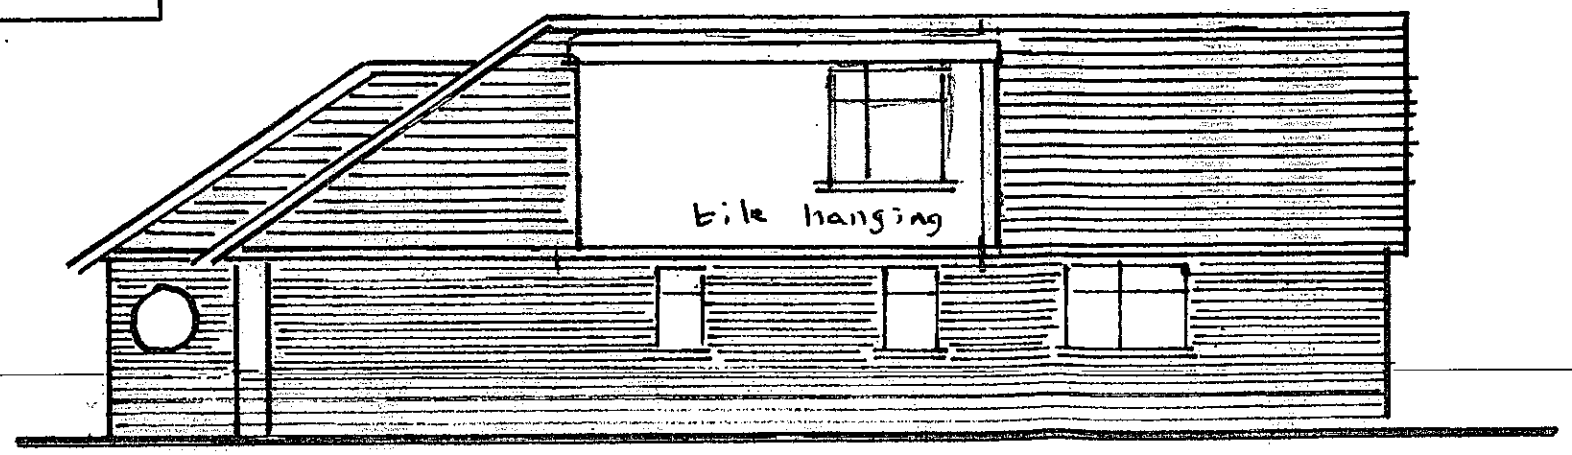

West Elevation 1:100

A & T Consultants Limited
6A Station Parade
South Street
Lancing
West Sussex
BN15 8AA
Telephone: 01903 767 430

Client:
Mrs. B Lander
15 Bowness Avenue
Sompting
West Sussex
BN15 9TT

Drawing Title:

Elevations

Scale – As shown on drawing

Date: November 2014

Drawing No. 15-BA- 002 -14NOV/FPA/A1