REVISIONS:
REV: DATE: BY: RVW:

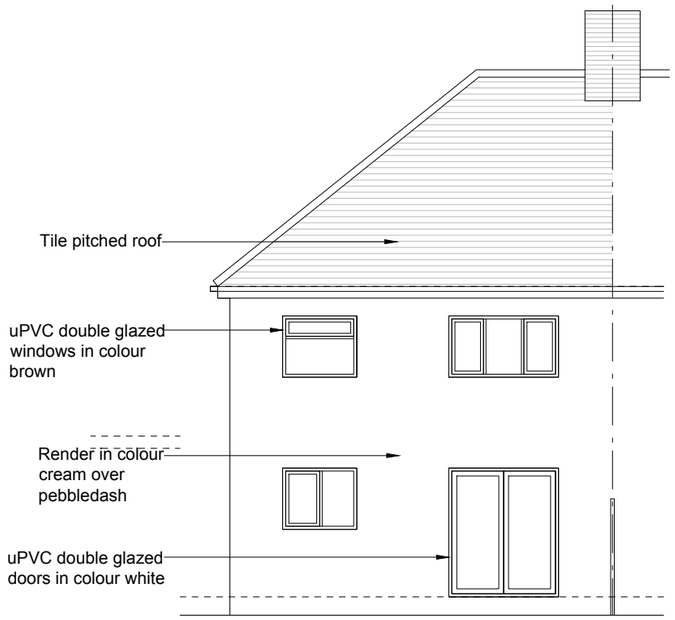

Rear (West) Elevation as existing

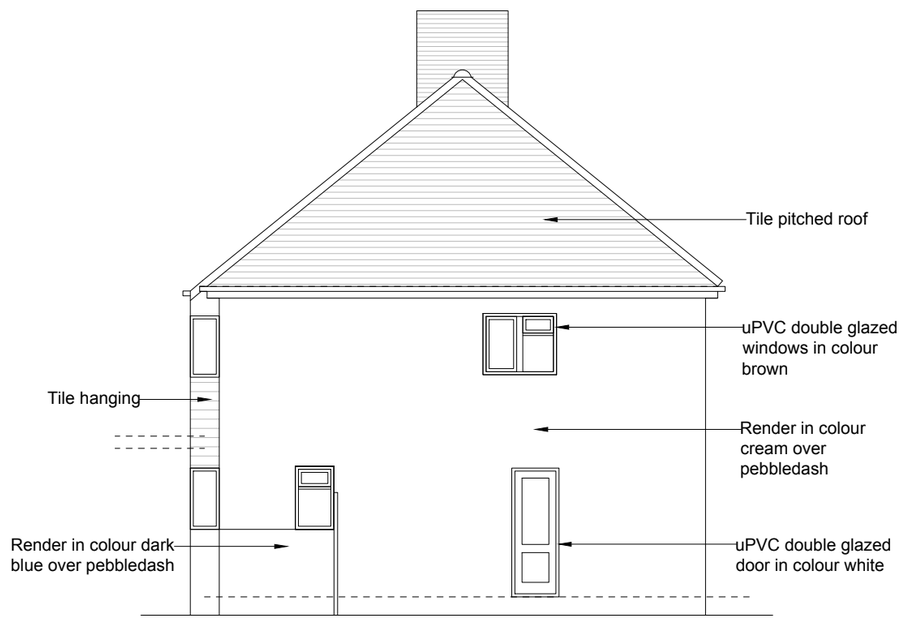

Side (North) Elevation as existing

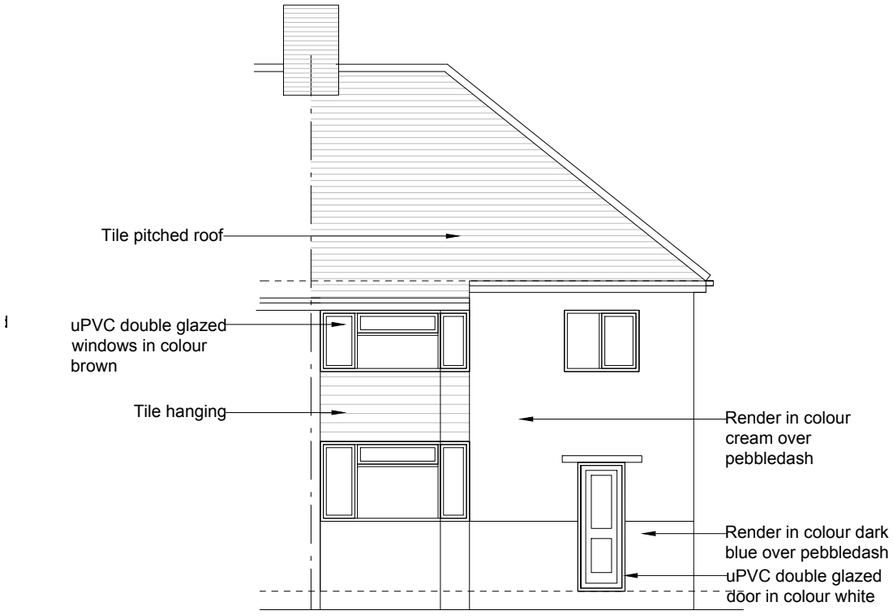

Front (East) Elevation as existing

Scale 1:100

0 1 5m 10m

Wang Dao Architecture

Mocatta House
Trafalgar Square
Brighton, BN1 4DU
United Kingdom

T +44 (0)1273 443845
E info@wangdaoarch.com
W www.wangdaoarch.com

CLIENT
Mr Aptar

This drawing is for Planning Permission purpose only. All dimensions to be confirmed on site.

© This drawing is the sole copyright of Wang Dao Architecture Ltd.

Any discrepancies between this drawing & other information shall be reported to the Architect. MODIFICATIONS to be made solely on ORIGINAL MAGNETIC MEDIA.

PROJECT
15 Bushby Close
Lancing
BN15 9JW

TITLE
Rear Extension
Elevations as existing

STATUS
Planning

DATE
October 2021

SCALE @ A3
1:100

DRAWN BY
Edward

REVIEWED BY

DRAWING NUMBER
2118 PL 04

CTB file:
XREF'S:
LTscale: