
10 0 10 20 30 40 50

SCALE 1:1250 m


Site Plan 1:1250

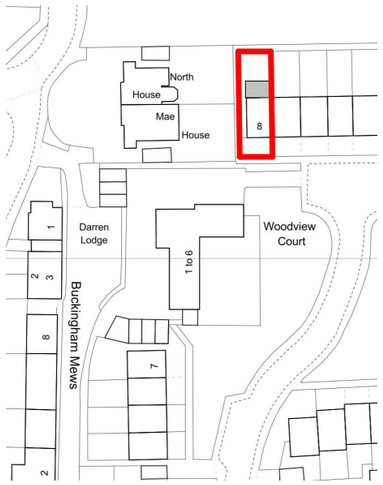


5 0 5 10 15 20 25

SCALE 1:500 m

Site Plan 1:500

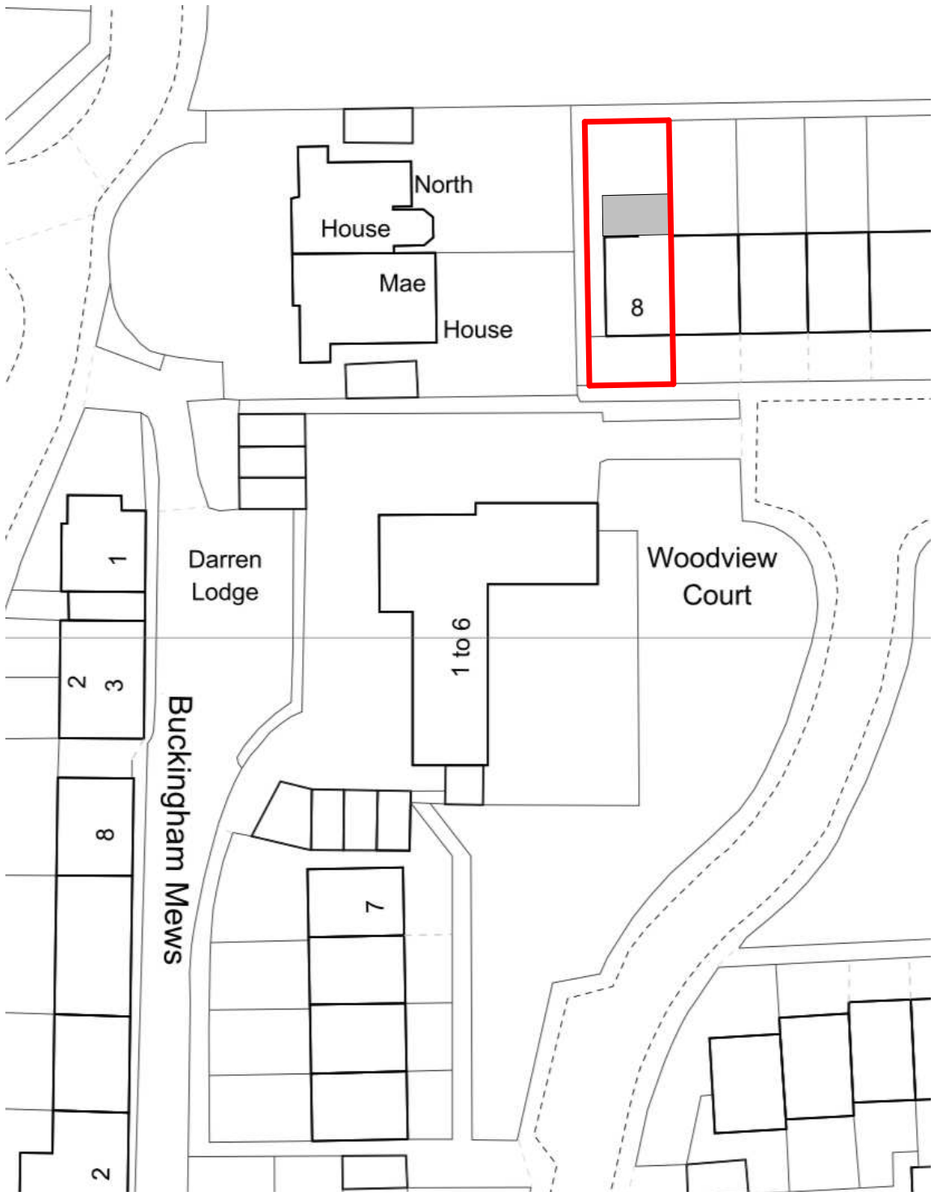

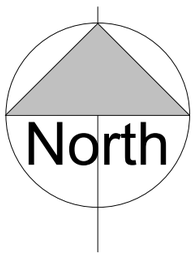

Revisions

Drawing Number	2022/176	Sheet	1 of 1
Size	A3	Scale	1:500, 1:1250

Project

Site Plan
September 2022

Job Title

8 Woodview
Shoreham By Sea
West Sussex
BN43 6AG

Do Not scale from this drawing except for planning as photocopies will be subject to distortion
Drawings to be read in conjunction with all other Designers and structural engineers contract drawings and specifications:
Any discrepancies must be brought to the attention of the Designer immediatialy
The contractor must verify all dimensions by site measurement before ordering materials or manufacturing components
Substitute materials and products to those named will be acceptable if proven to be of equal or higher performance and not in conflict with other elements

M.J.Humphrey
Ltd

RICS cabe chartered association of building engineers

Mel Humphrey MRICS, MBEng
9 Aldsworth Avenue
Goring By Sea
West Sussex
BN12 4XQ

Mel@mjhumphrey.co.uk
07701055182

Adam Humphrey
230 Dominion Road
Worthing
West Sussex
BN14 8JL

Adam@mjhumphrey.co.uk
07812419142