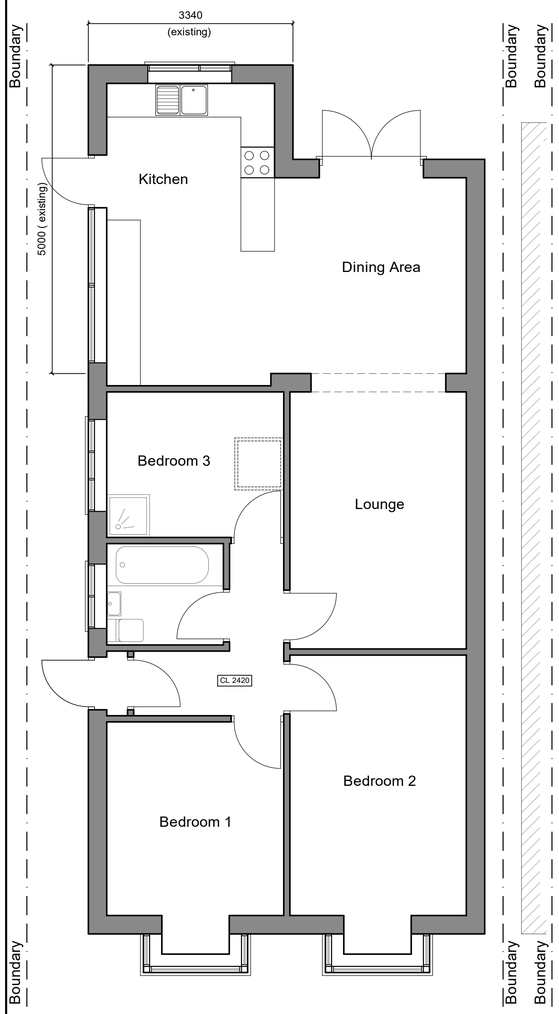

Existing Ground Floor Plan 1:50

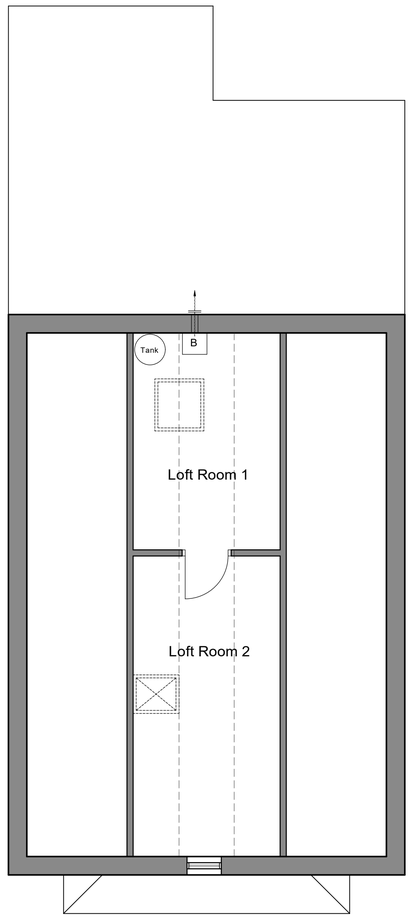

Existing Loft Floor Plan 1:50

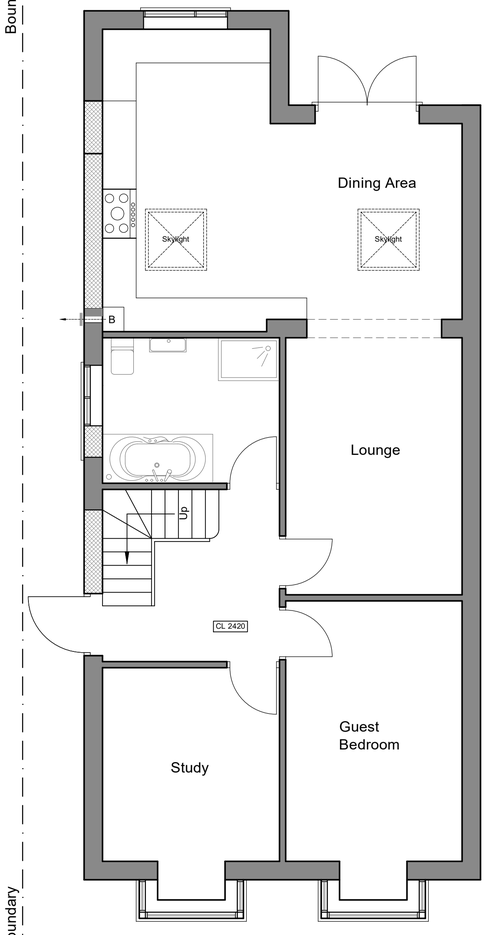

Proposed Ground Floor Plan 1:50

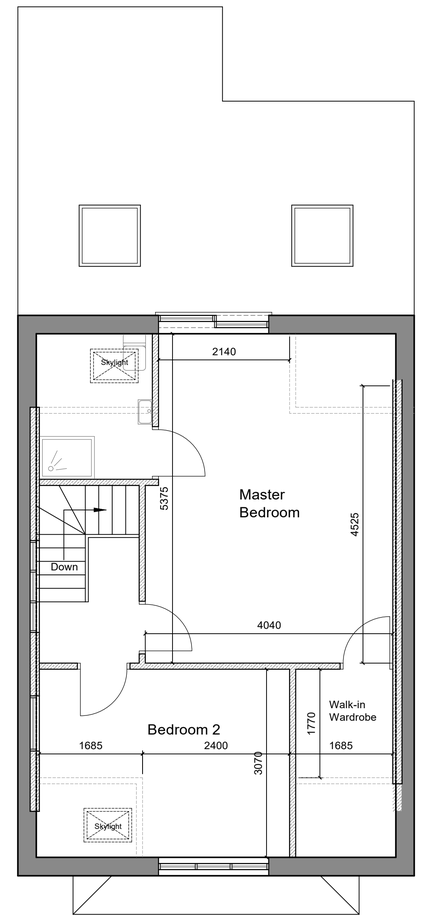

Proposed Loft Floor Plan 1:50



Existing East Elevation 1:100

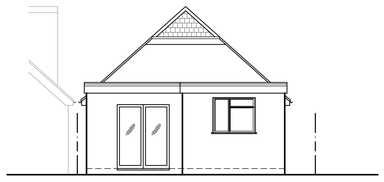

Existing West Elevation 1:100

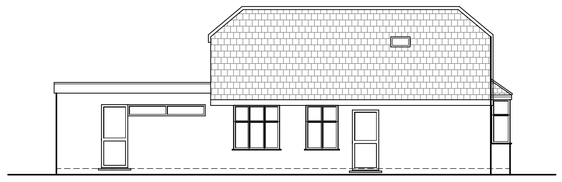

Existing South Elevation 1:100

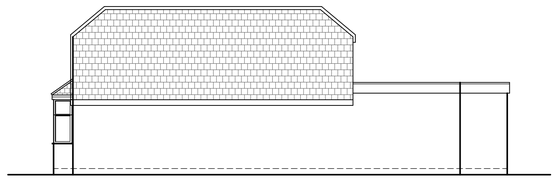

Existing North Elevation 1:100



Proposed East Elevation 1:100

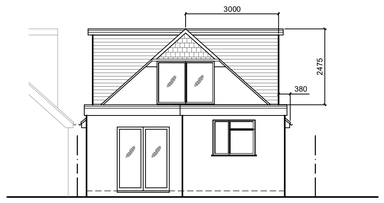

Proposed West Elevation 1:100

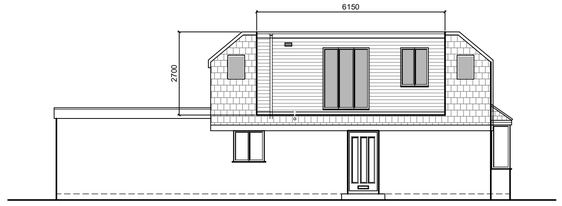

Proposed South Elevation 1:100

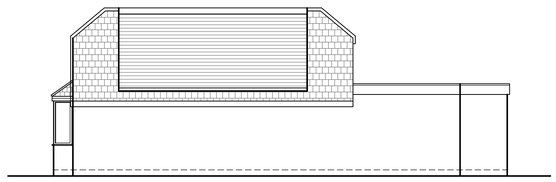

Proposed North Elevation 1:100

Scale 1:100
0 5 10

Scale 1:50
0 5 10

NOTES

1. Do not scale of this drawing and all dimensions must be checked on site.
2. All dimensions are in millimetres unless stated otherwise.
3. External materials to the new extension are to match existing.
4. All south facing windows are to be obscured and non-opening.

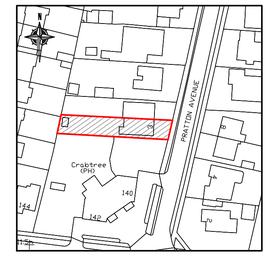

Location Plan 1:1250

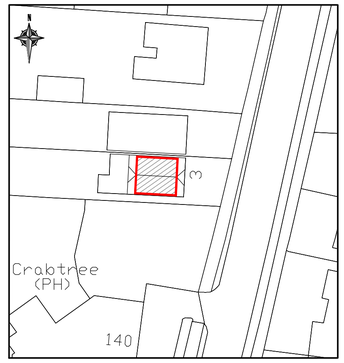

Block Plan 1:500

Rev.	Date	Description
B	26/04/2021	South elevation amended. Notes added.
A	08/03/2021	Dormer roof and dimensions amended.

AMENDMENTS

H A Plans & Design
email:harold.parr@hapservices.co.uk
Website:www.haplansanddesign.co.uk
Tel:07944 642856 / 020 8432 2099
New Builds
Extensions
Loft Conversions
Civil Engineering Consultant
Planning / Building Regulations

Client

Mr. M.Mikhail

Project

Proposed Loft Conversion with Side Dormers @
3 Pratton Avenue
Lancing BN15 9NU

Title

Existing and Proposed Elevations and Plans

Scale	As shown	Drawn	HAP
Size	A1	Date	January 2021

Drg. No. LC/3PA/01B