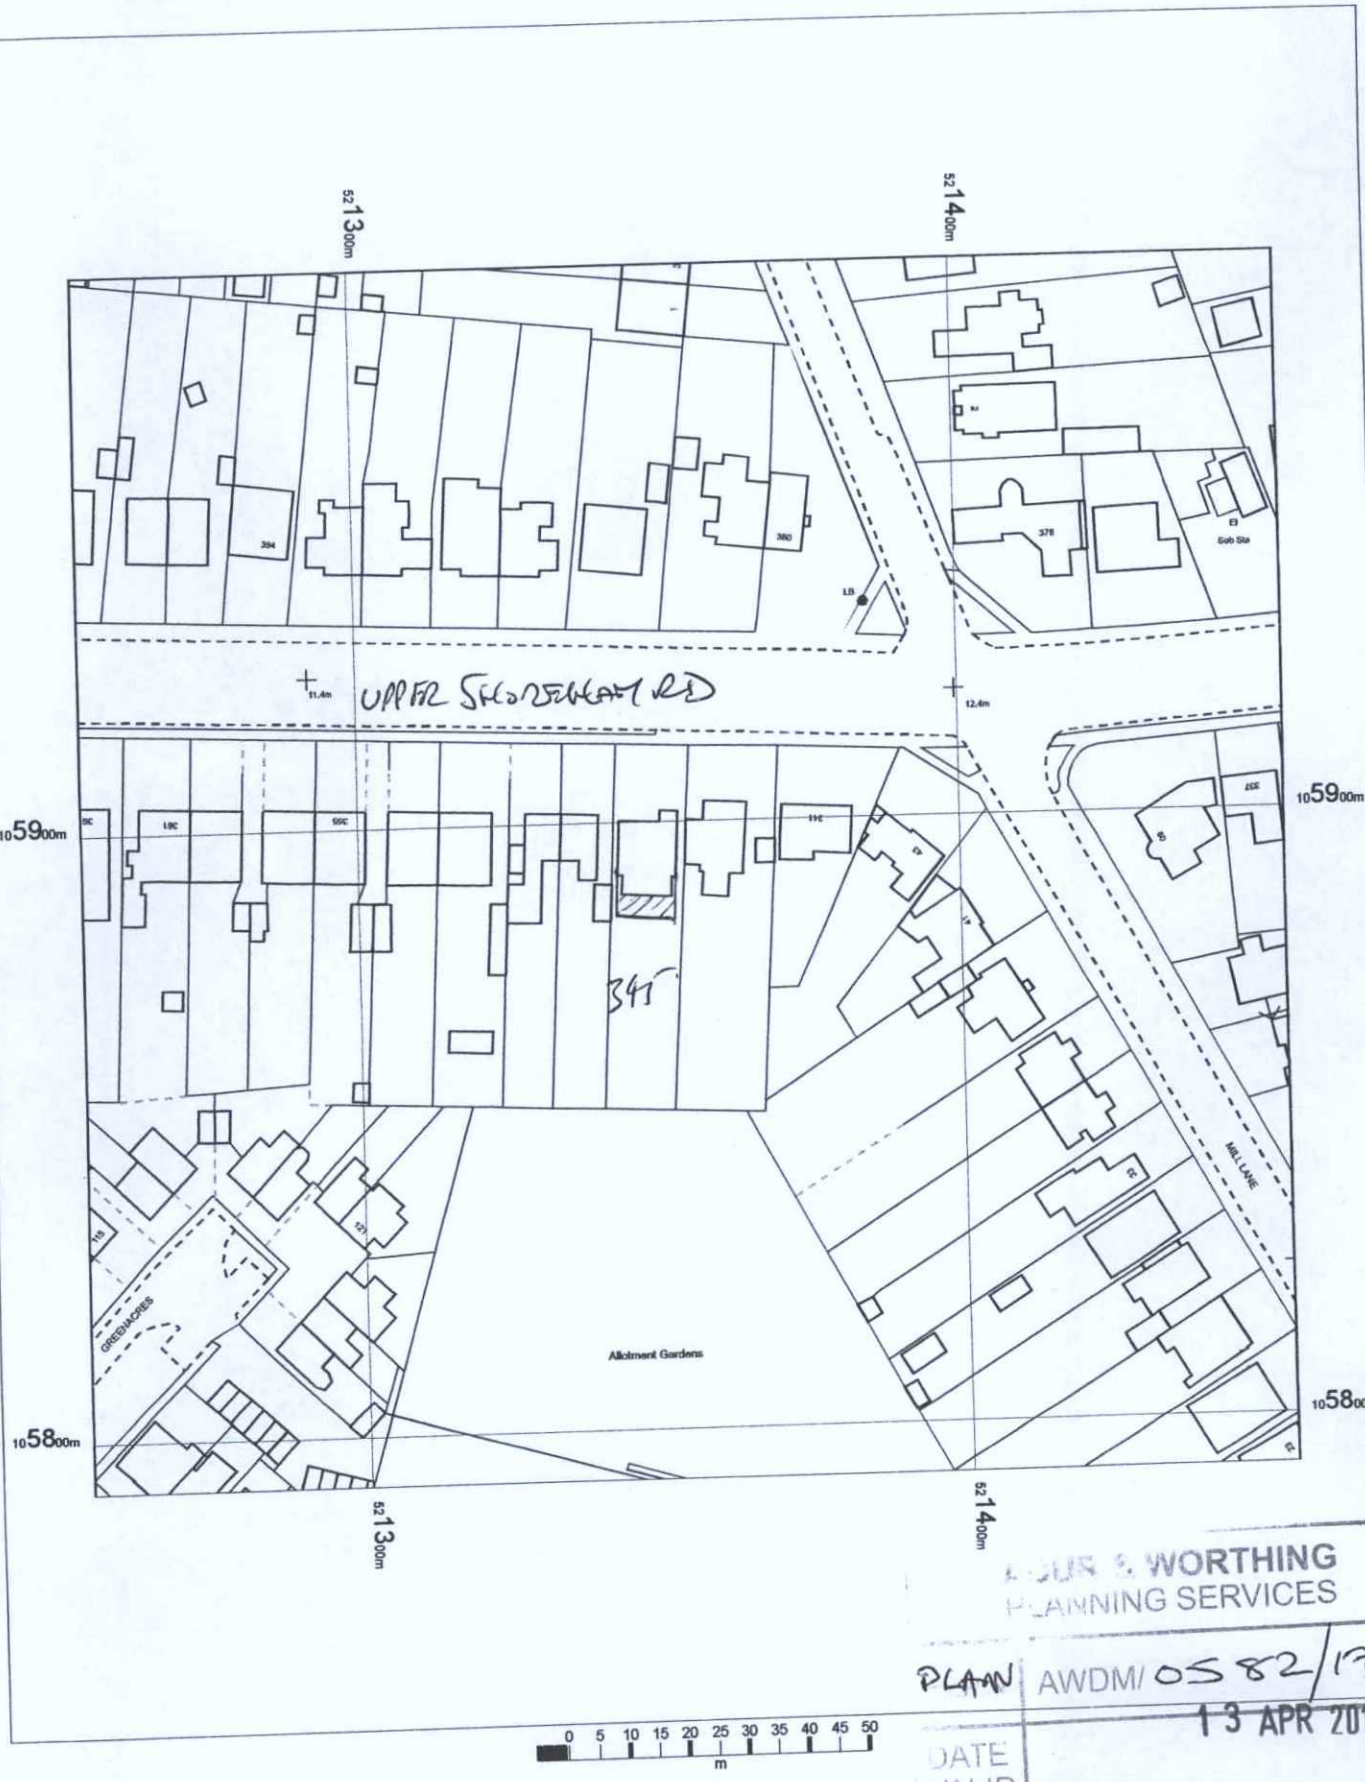


ADUR & WORTHING
PLANNING SERVICES
PLAN AWDM/0582/17
DATE 13 APR 2017
VALID

OS MasterMap 1250/2500/10000 scale
10 April 2017, ID: BW1-00615008
www.blackwellmapping.co.uk

1:1250 scale print at A4, Centre: 521354 E, 105892 N

©Crown Copyright and database rights 2016 OS 100019980

BLACKWELL'S
www.blackwellmapping.co.uk
TEL: 0113 245 2623
maps.leeds@blackwell.co.uk