
© COPYRIGHT NOTICE
THIS DRAWING MAY NOT BE COPIED (IN WHOLE OR IN PART), RETAINED OR DISCLOSED WITHOUT THE PRIOR WRITTEN CONSENT OF VISUAL I'S.

DO NOT SCALE
NO DIMENSIONS SHOULD BE SCALED FROM THIS DRAWING. CONTRACTORS MUST VERIFY ALL DIMENSIONS BEFORE STARTING WORK AND ANY DISCREPANCIES ARE TO BE REPORTED TO VISUAL I'S.

AMENDMENT

ADUR & WORTHING
PLANNING SERVICES
PLAN AWDM/0101/16
DATE VALID Rec 24/3/16

Cabin Elevations

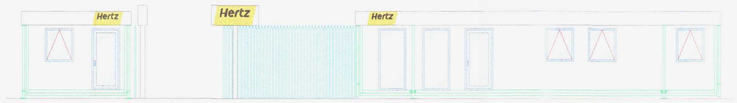


Elevation 1
Scale 1:100

Elevation 2
Scale 1:100



Elevation 3
Scale 1:100

Elevation 4
Scale 1:100

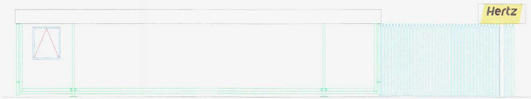

Elevation 6
Scale 1:100




Elevation 5
Scale 1:100



Elevation of Totem Sign Showing Proposed Signage

Scale 1:20

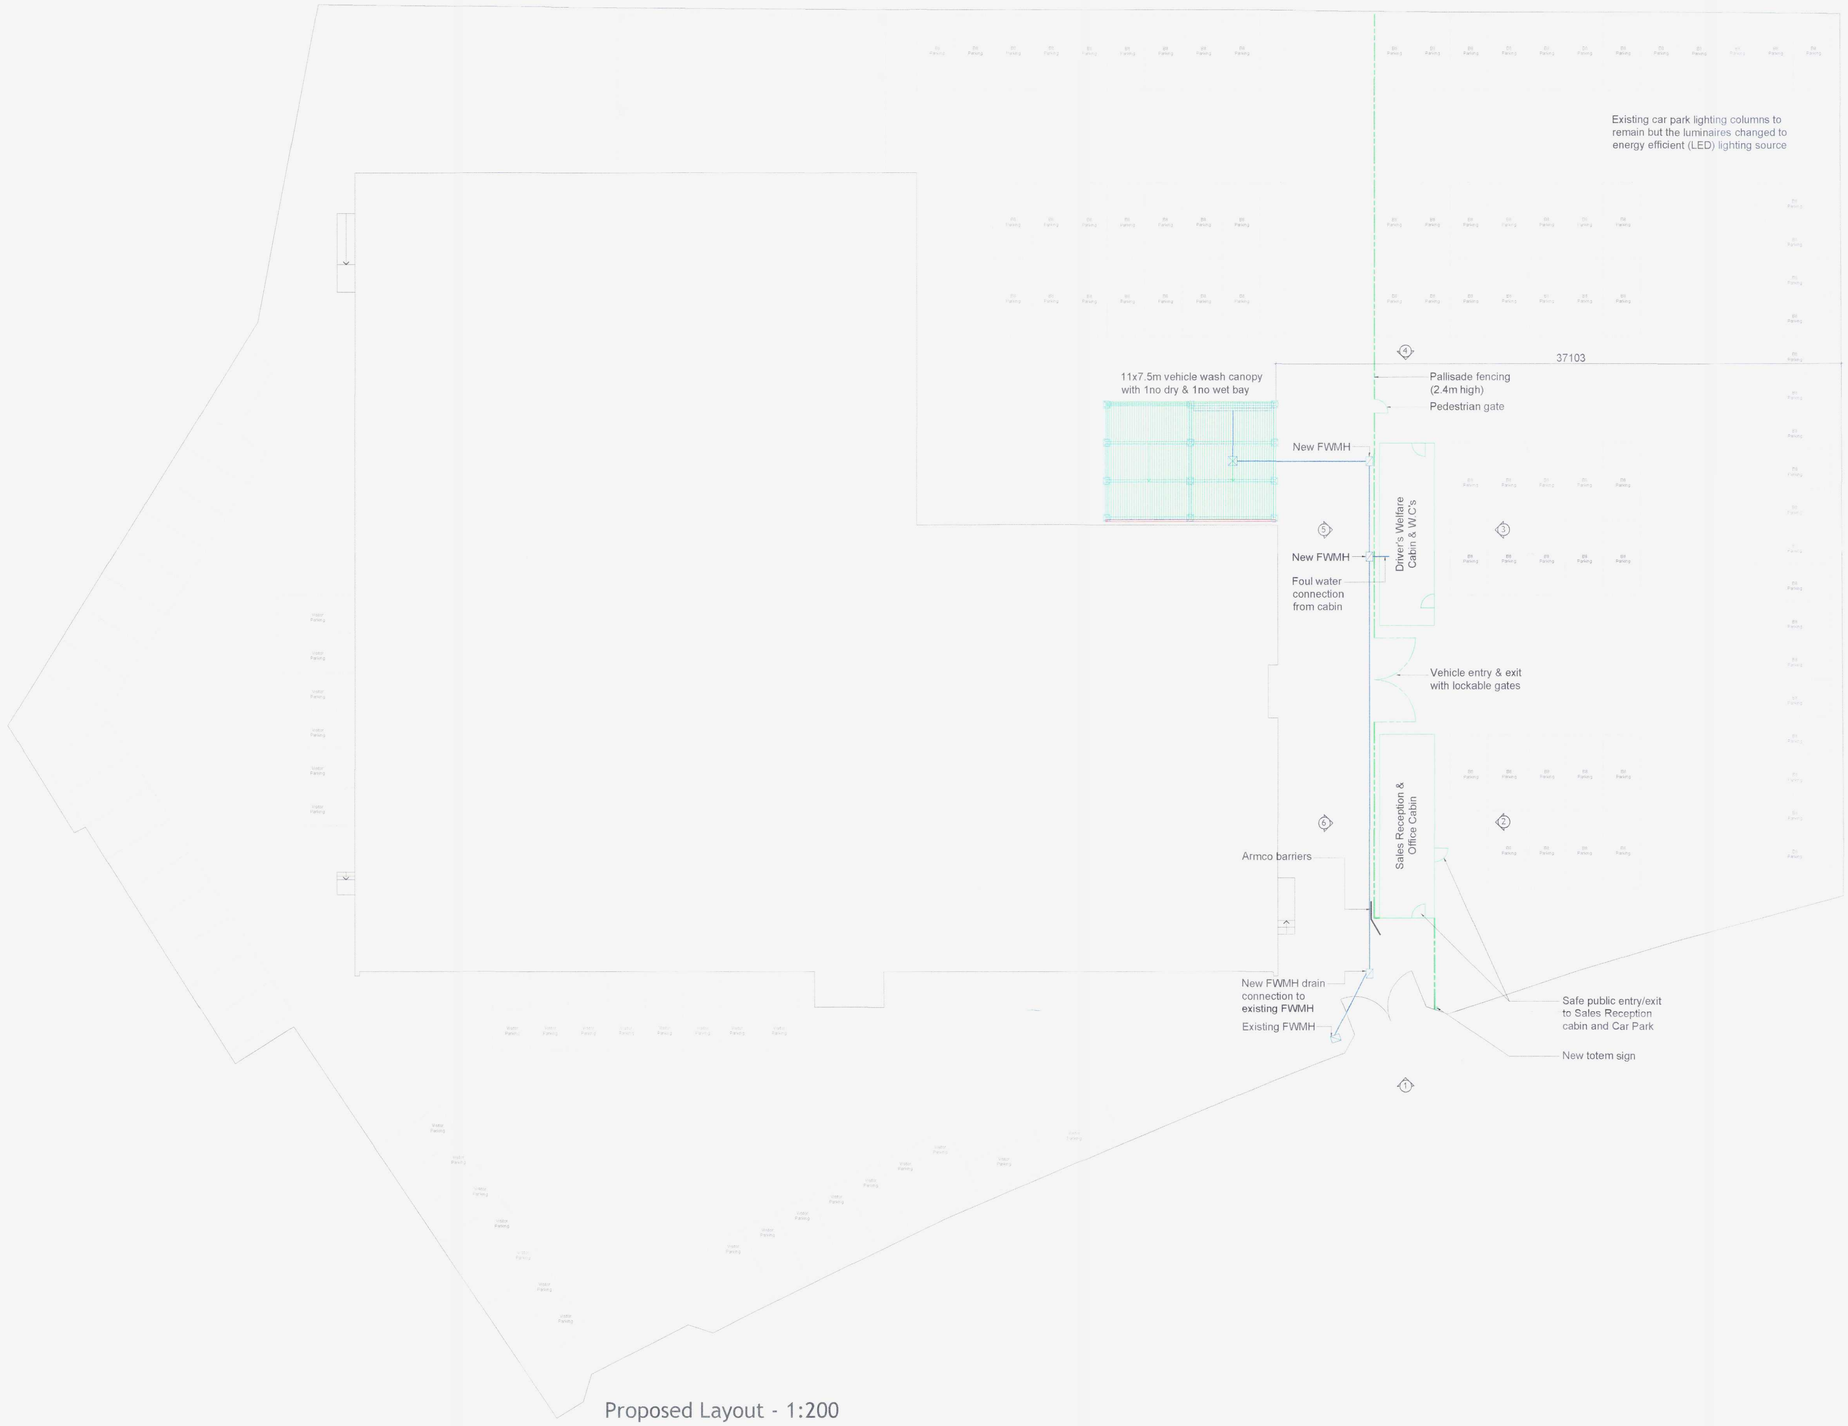

Proposed Layout - 1:200

REV	DETAILS	DATE	BY
C	Drawing updated	25.03.16	CJT
B	Elevations updated	01.02.16	CJT
A	Drawing amended	18.01.16	CJT

i:draw
drawn from experience
21 Hood Crescent
Wallisdown
Bournemouth
Dorset
BH10 4DA
t: 07946 345686
e: idrawcad@hotmail.co.uk
w: www.idcad.co.uk

Hertz

JOB
HERTZ
NYNEX HOUSE, GARDNER ROAD
PORTSLADE

DRAWING TITLE
PROPOSED LAYOUT

SCALE	DATE
As Shown @ A1	07/12/15
DRAWN BY	CHECKED BY
CJT	RH

JOB No.	DWG No.	REV
J597	597/GA/004	C

Property Project Solutions
16 Greatham Road, Maidenbower, West Sussex, RH10 7JJ
T: 0845 519 3233 E: info@propertyprojectsolutions.com