
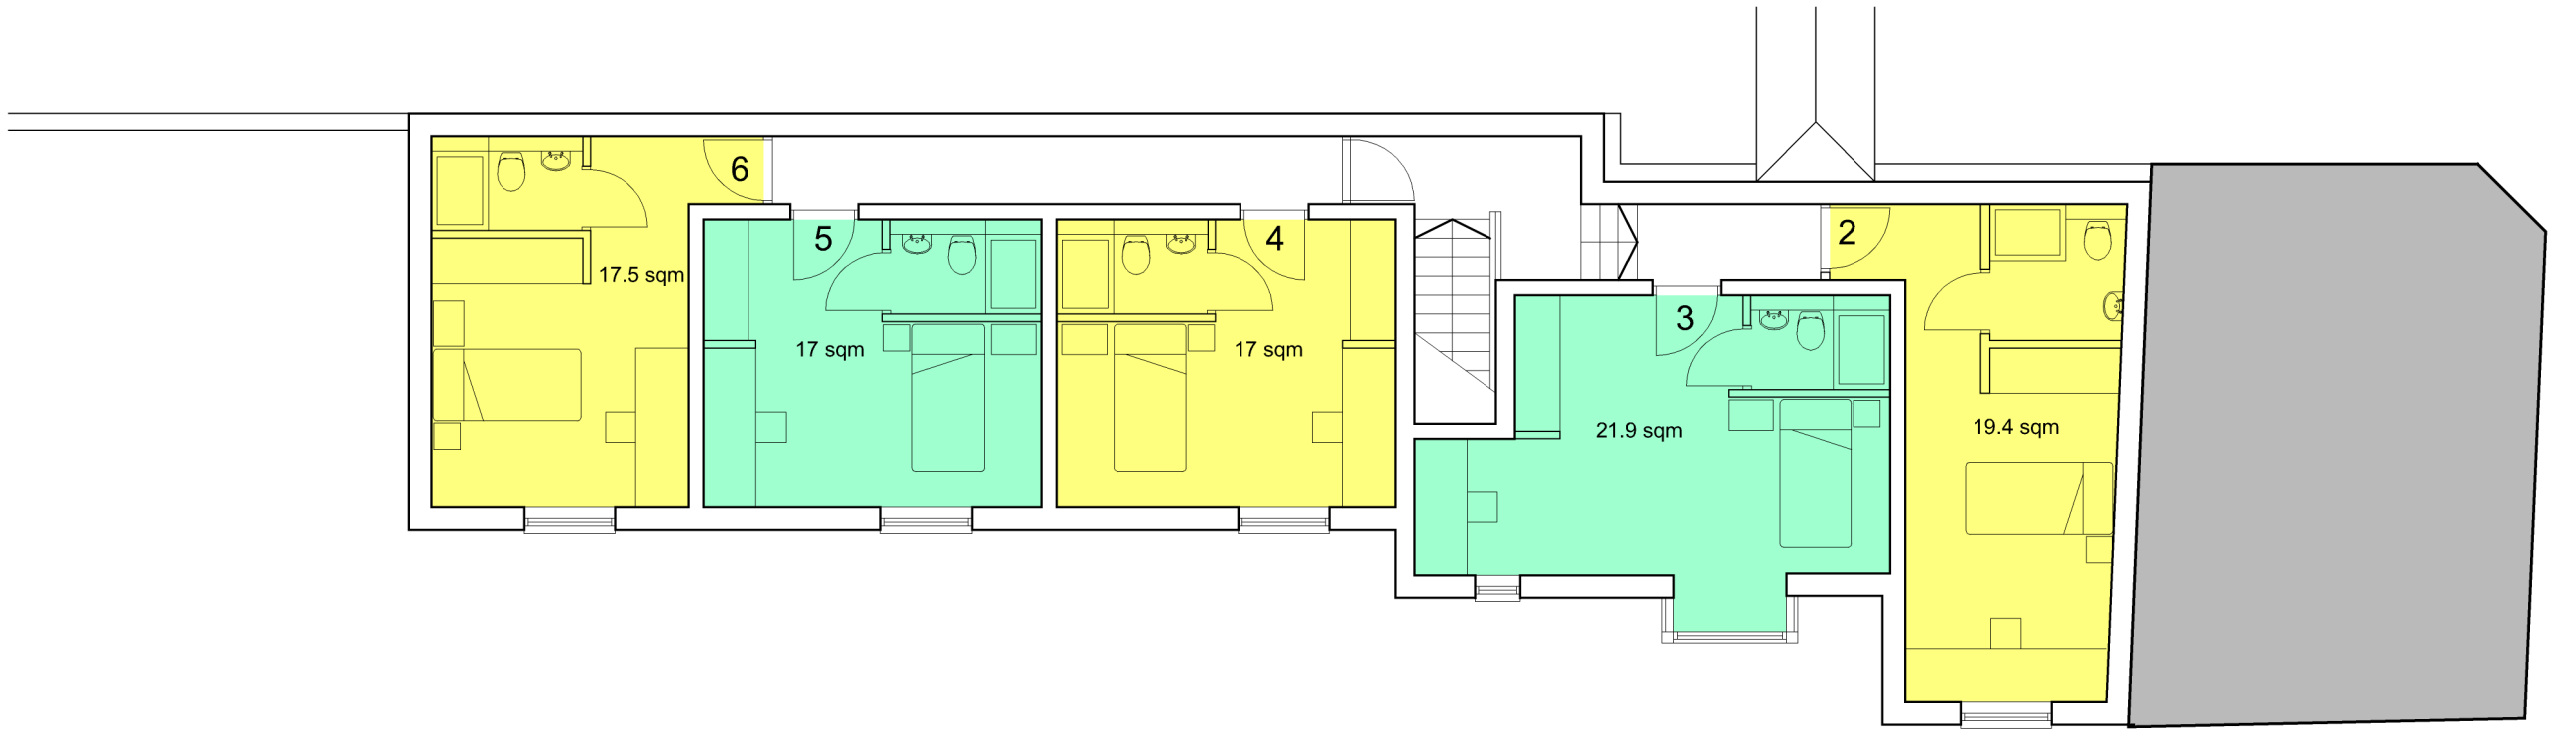


Proposed First Floor Plan Scale 1:100 @A3

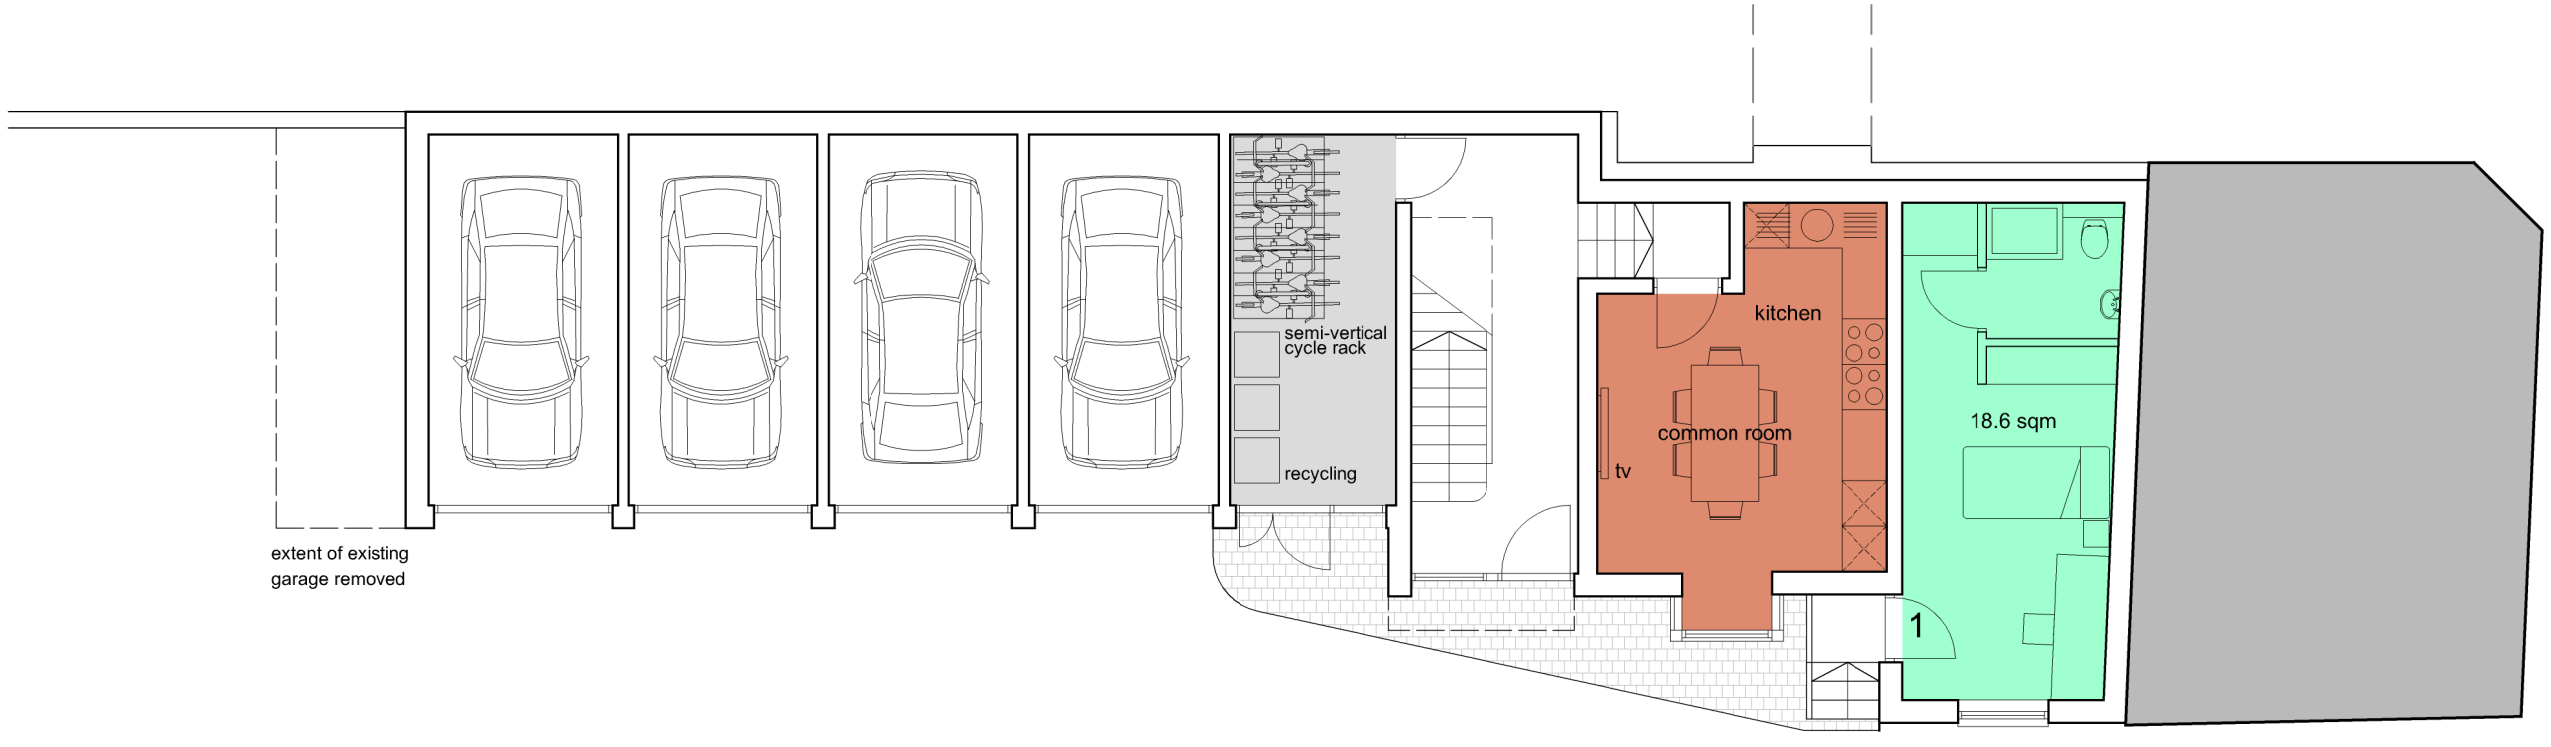

Proposed Ground Floor Plan Scale 1:100 @A3

0m 1m 2m 3m 4m 5m

Planning issue

D 261015 Minor amendments
C 140515 Minor amendments
B 160415 Minor amendments
A 130415 Minor amendments

rev.	date

These drawings should be approved by local Authority

No dimensions to be scaled from this drawing. All dimensions to be checked on site. This drawing is copyright and should not be reproduced without the permission of the Architects.

client Riverside Living

project Garage Block
Britannia House, High Street

drawing Proposed Floor Plans

scale 1:100@A3 date Nov 2014
drawn jn

19a Wilbury Avenue
Hove, East Sussex
BN3 6HS

tel: 01273 203230
fax: 01273 321687
email:info@taarchitects.co.uk

Turner Associates
Architects and Planning Consultants

TA 835 /12 rev. D