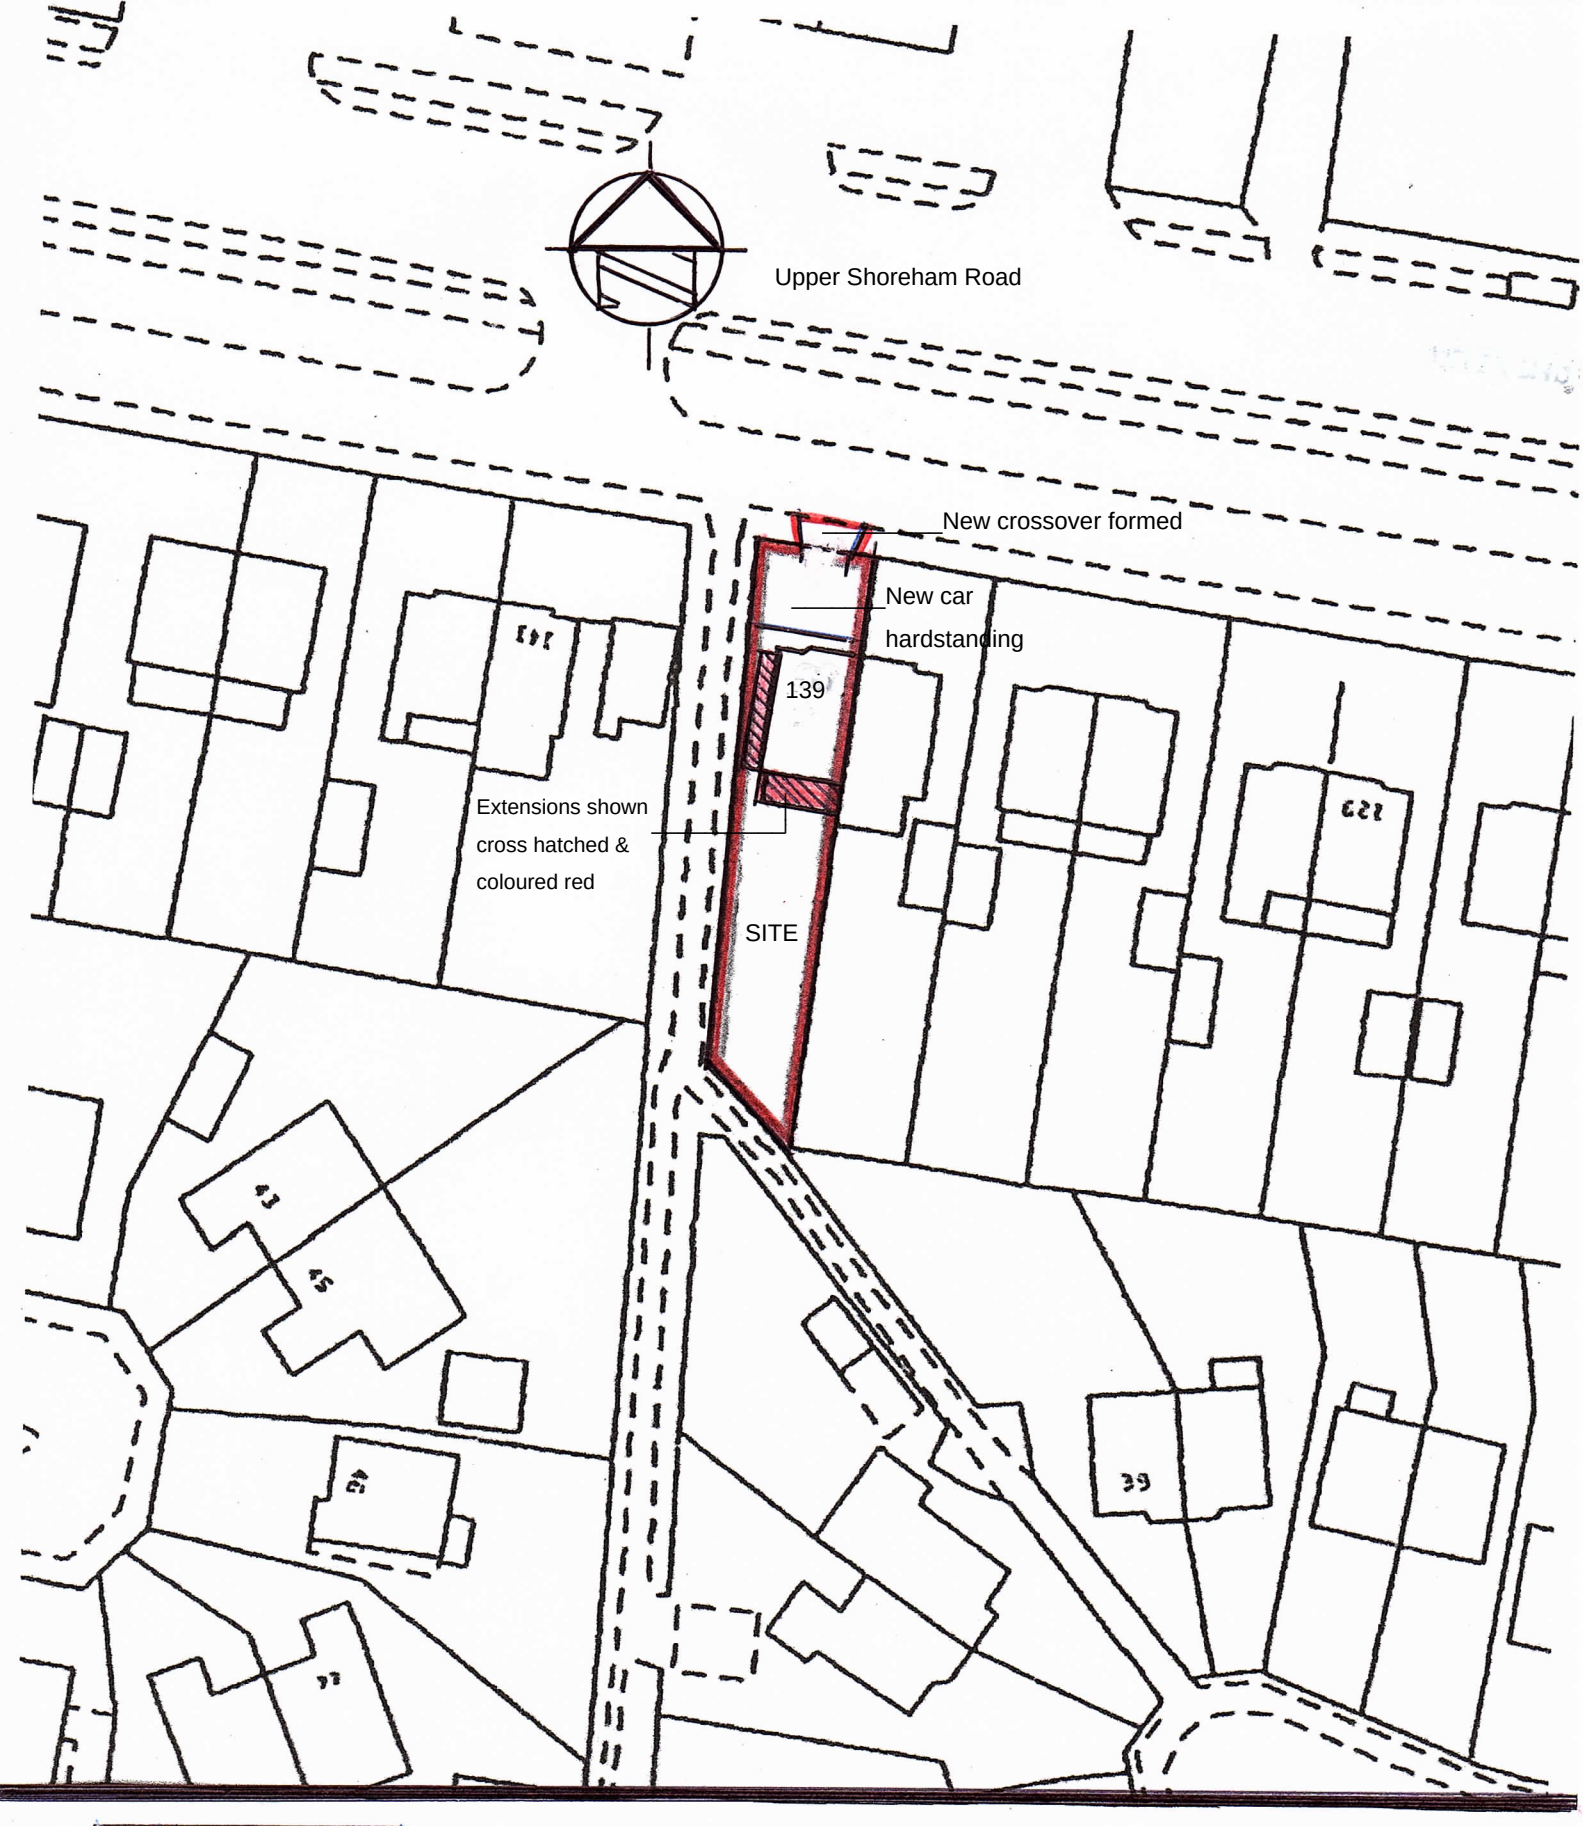

Scale bar: 1:500

BLOCK PLAN

139 UPPER SHOREHAM ROAD, SHOREHAM, BN43 6TA

PLAN REF: 2316 / 16 / BP1