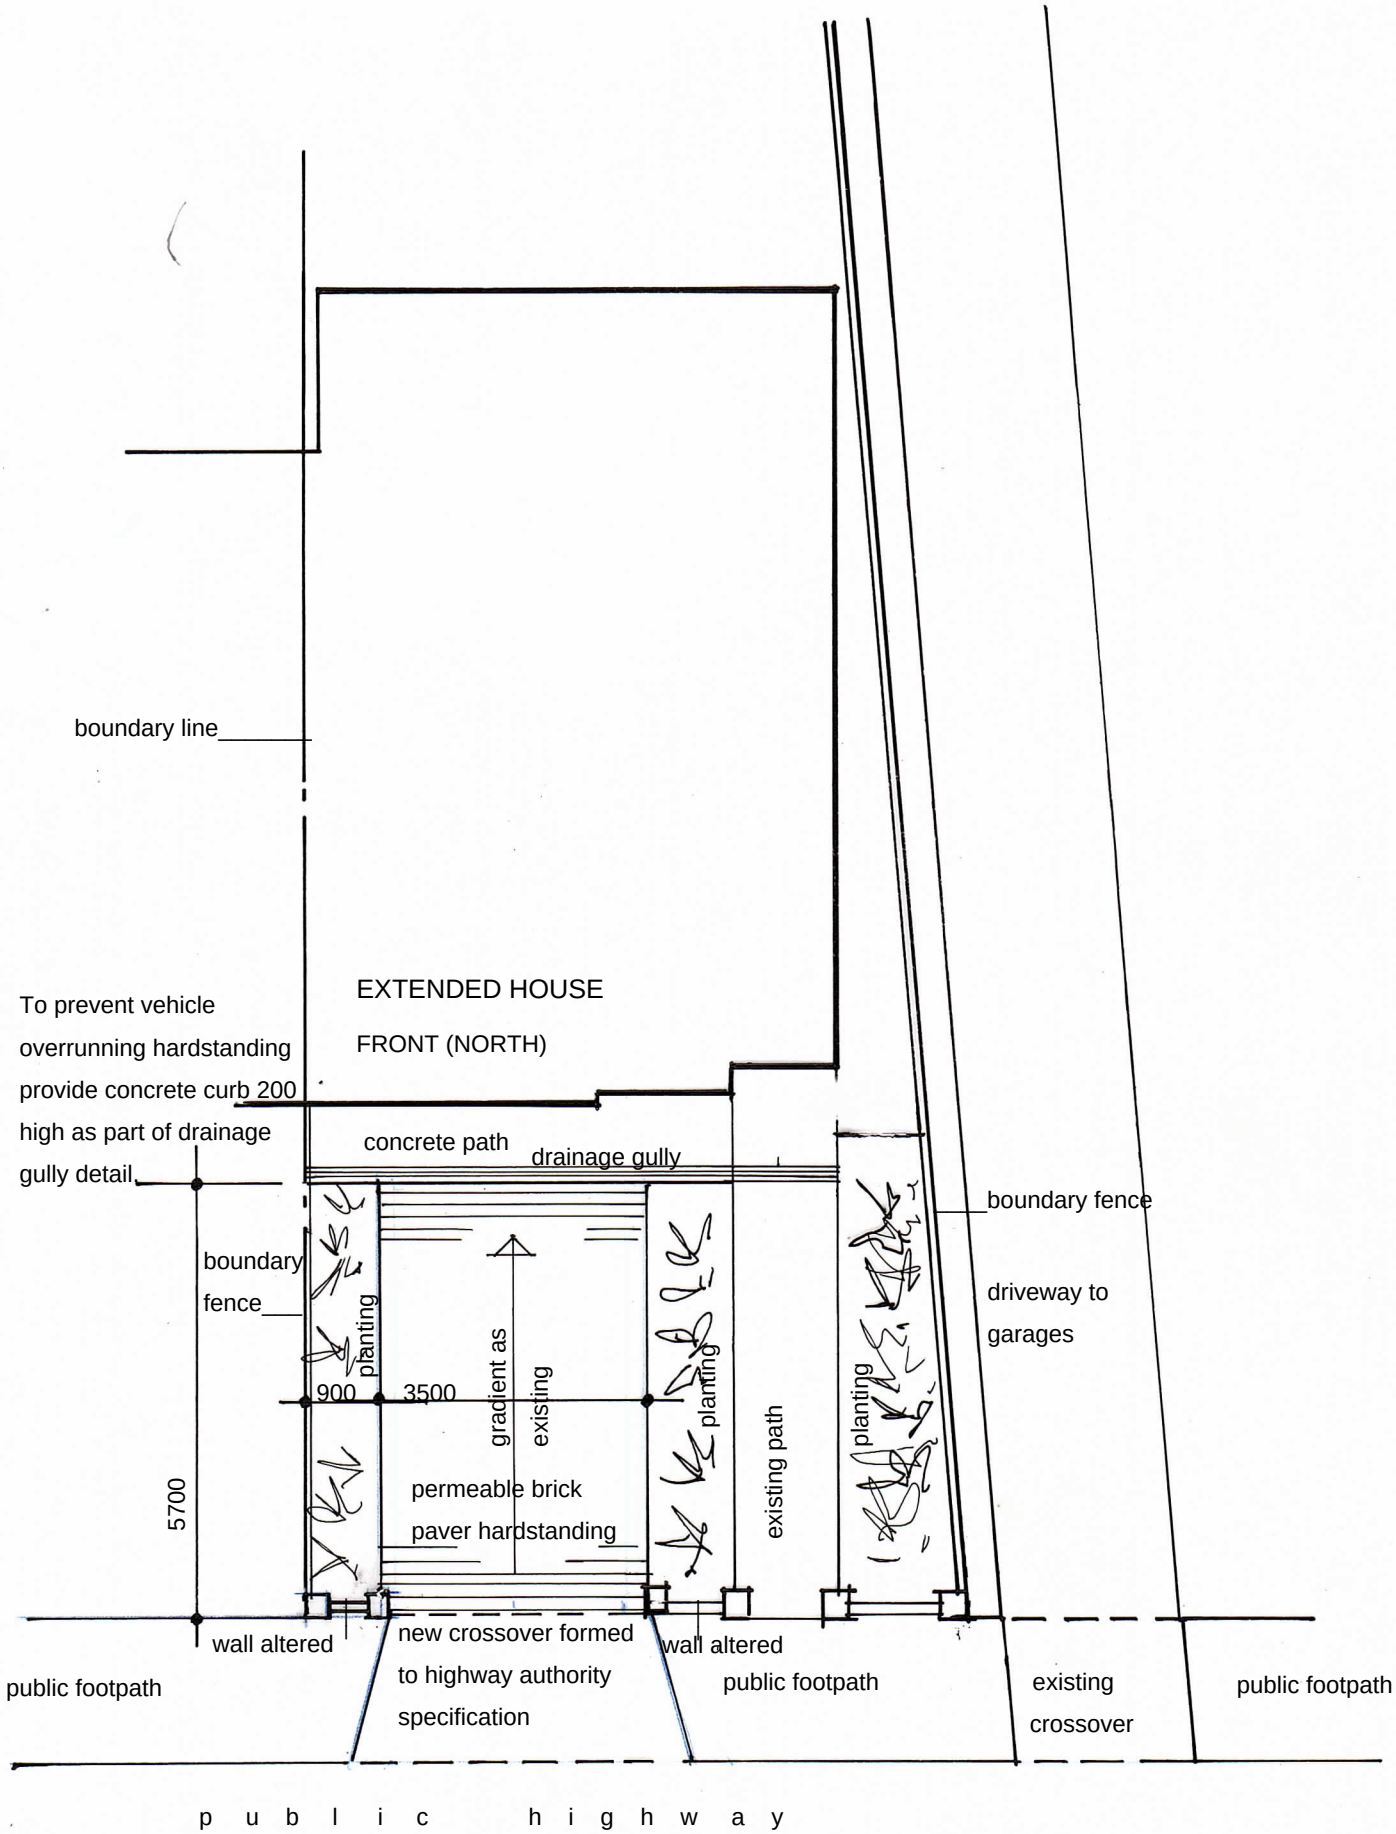

0 1 2 3 4 5 6

Scale bar 1:100

PROPOSED CAR PARKING NEW HARDSTANDING AND CROSSOVER.
139 UPPER SHOREHAM ROAD, SHOREHAM, WEST SUSSEX.
DRAWING REF: 2316 / 16 / PK1

John Tadman BD&S Associates
bdsarchdesign@gmail.com