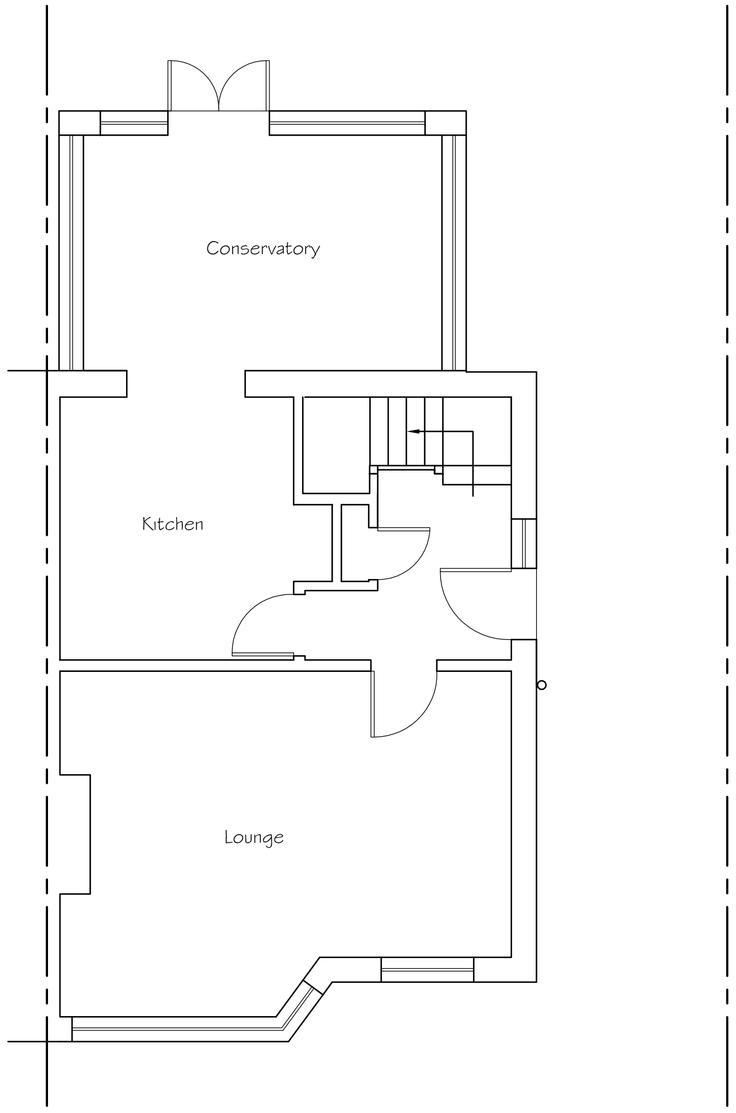

Existing Ground Floor Plan

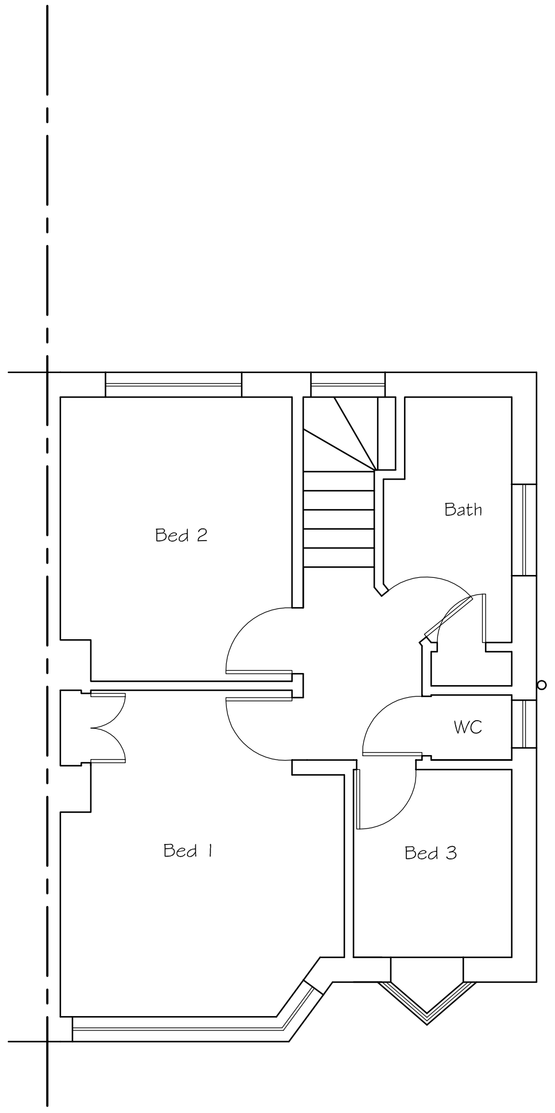

Existing First Floor Plan

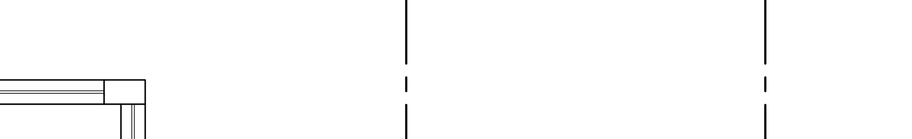

SCALE 1:50

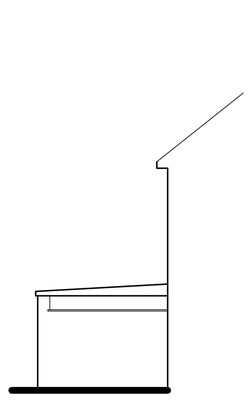

Existing Side (West) Elevation

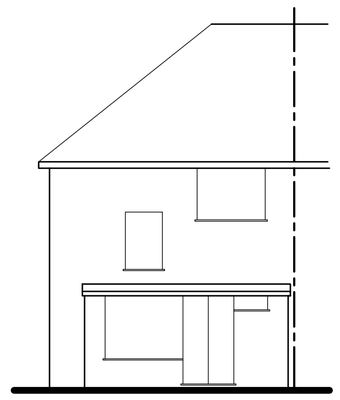

Existing Rear (North) Elevation

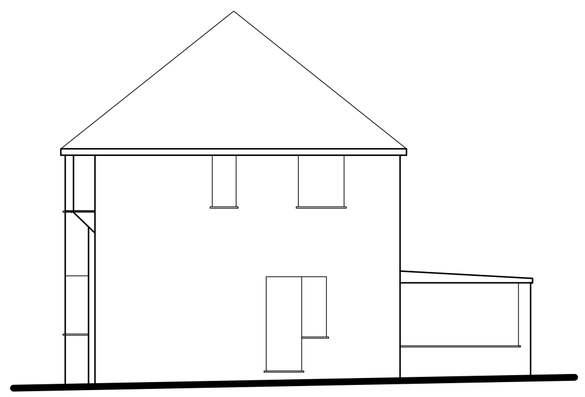

Existing Side (East) Elevation

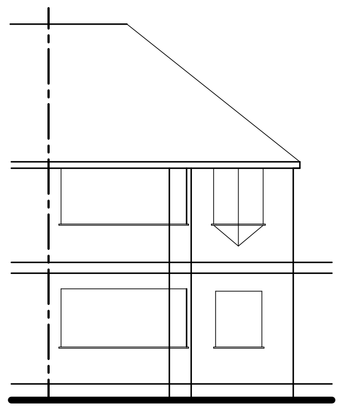

Existing Front (South) Elevation



SCALE 1:100

Tony Rogers
Building Consultants
Address: 40 Dawn Crescent, Upper Beeding
West Sussex, BN44 3WH
Telephone: 01903 815225 Fax: 01903 815225

Rev.	Date:	Revision Description:

Client: Mr S Finnemore

Address: 11 Downland Avenue
Southwick
West Sussex
BN42 4RF

Project: Proposed room in roof with rear dormer and hip to gable

Scale: 1:50 1:100
Paper Size A1

Date: November 2016

Drawing No: 16/1181/02

Drawn By: AWR

Revision: