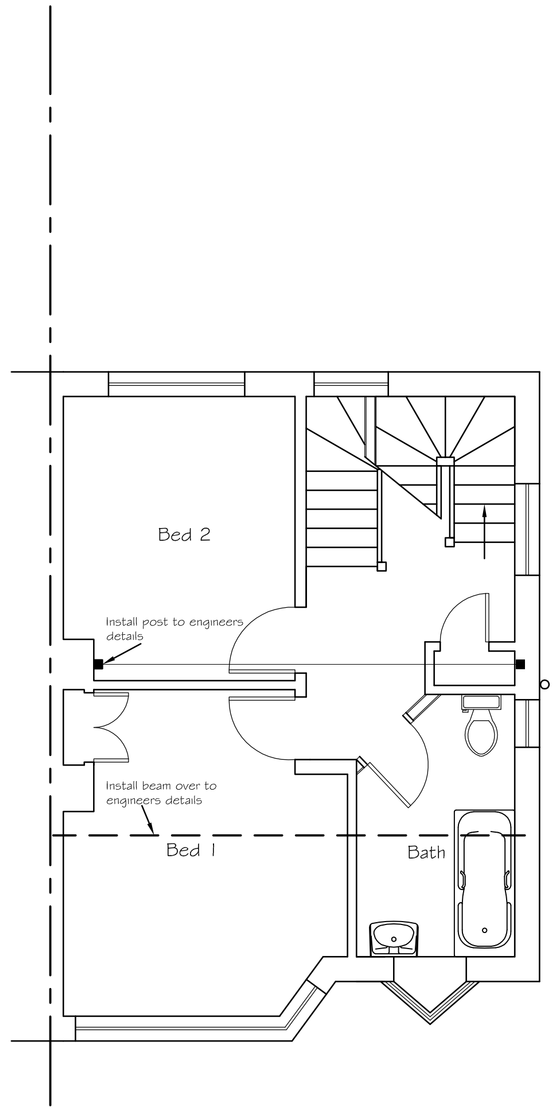

Proposed First Floor Plan

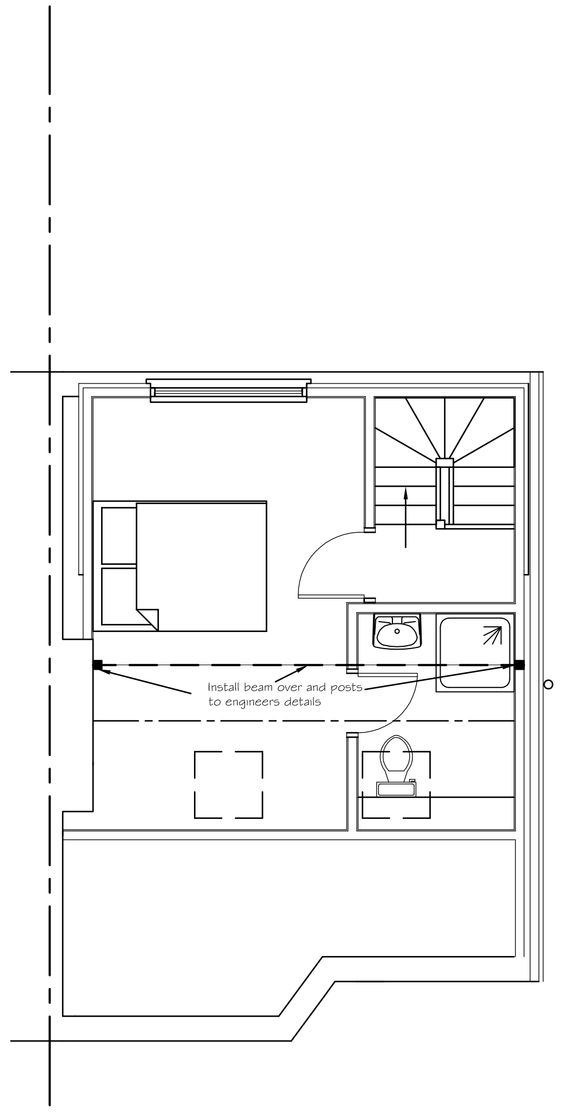

Proposed Second Floor Plan

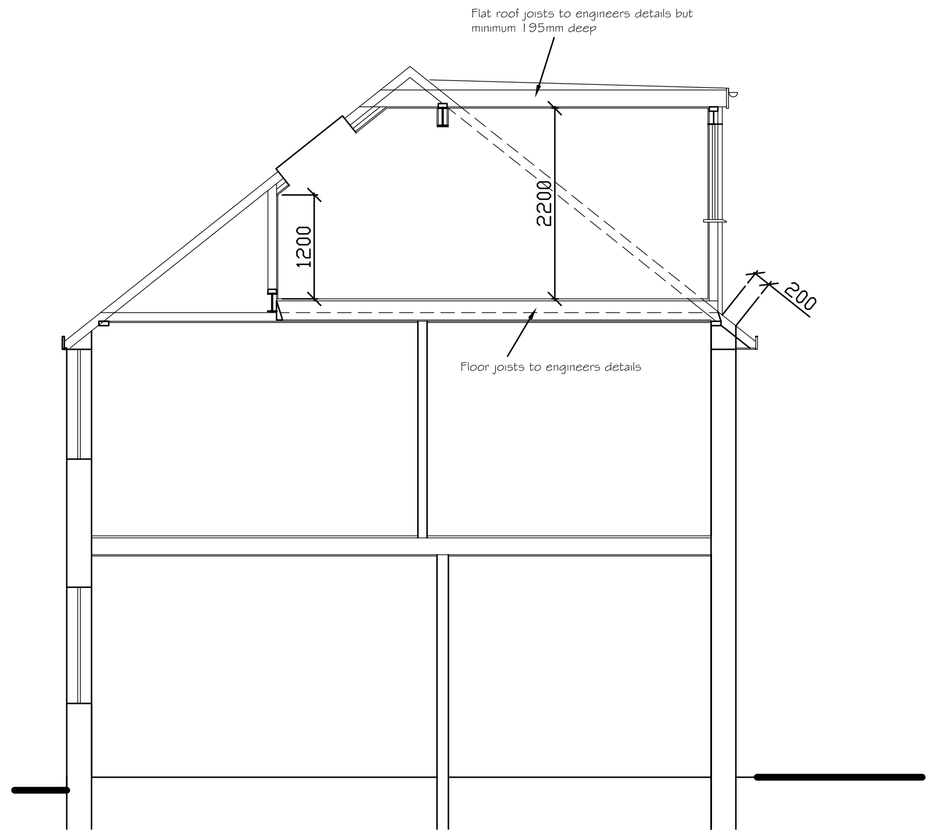

Cross Section

0 0.5 1 2 3 4 5 6 7 8 9 10

SCALE 1:50

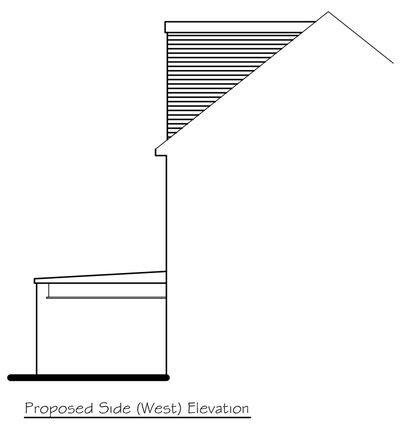

Proposed Side (West) Elevation

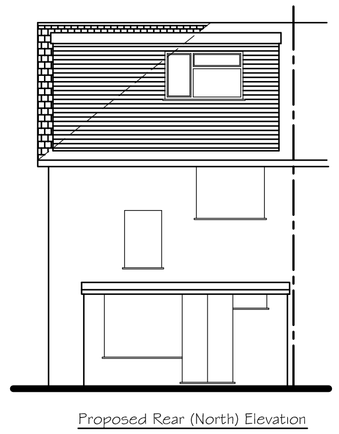

Proposed Rear (North) Elevation

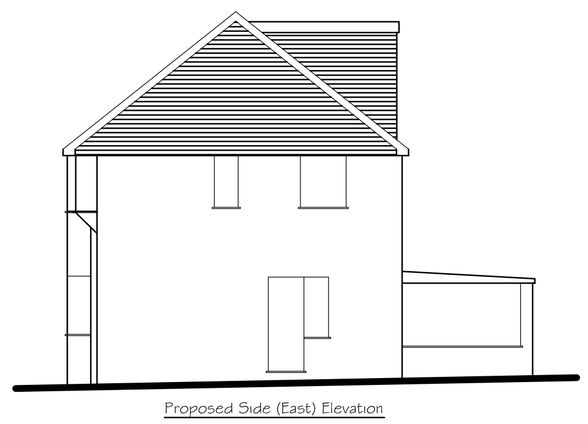

Proposed Side (East) Elevation

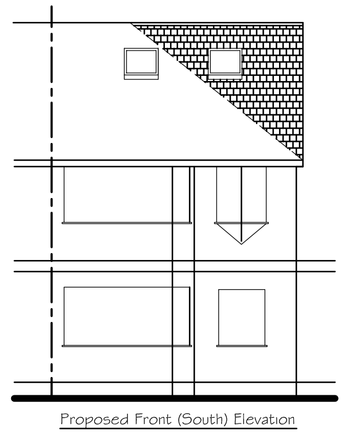

Proposed Front (South) Elevation

0 0.5 1 2 3 4 5 6 7 8 9 10

SCALE 1:100

Tony Rogers
Building Consultants
Address: 40 Dawn Crescent, Upper Beeding
West Sussex, BN44 3WH
Telephone: 01903 815225 Fax: 01903 815225

Rev.	Date:	Revision Description:

Client: Mr S Finnemore

Address: 11 Downland Avenue
Southwick
West Sussex
BN42 4RF

Project: Proposed room in roof rear extension

Scale: 1:50 1:100
Paper Size A1

Date: November 2016

Drawing No: 16/1181/03

Drawn By: AWR

Revision: