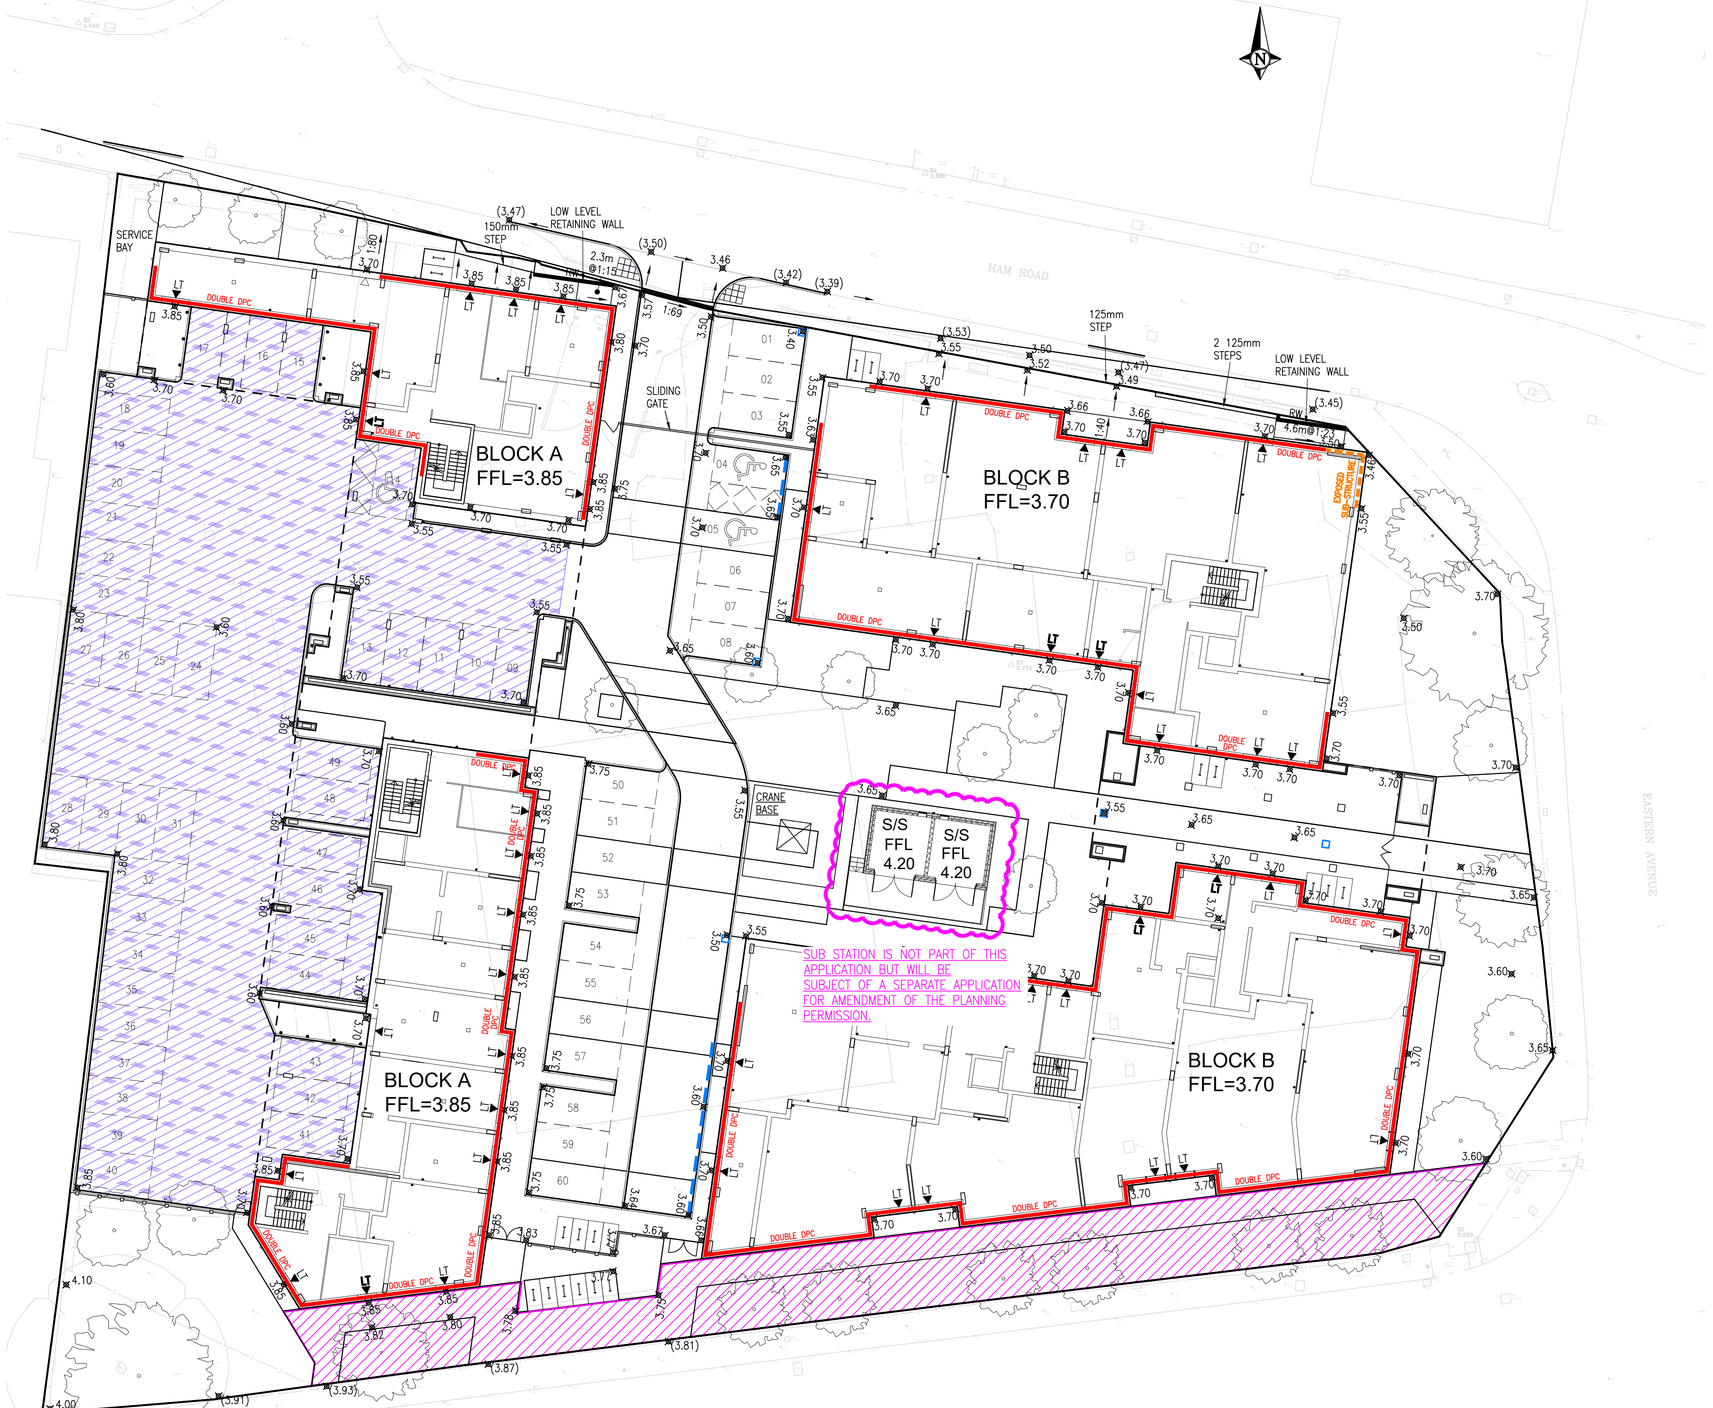


NOTES

1. THIS DRAWING IS COPYRIGHT.

2. THE CONTRACTOR IS TO BRING TO THE NOTICE OF THE ENGINEER ANY DISCREPANCIES CONTAINED IN THIS DRAWING PRIOR TO WORK COMMENCEMENT.

3. THIS DRAWING IS TO BE READ IN CONJUNCTION WITH ALL RELEVANT ARCHITECTS, ENGINEERS AND SPECIALIST SUB-CONTRACTORS DRAWINGS AND THE SPECIFICATION.

4. ALL SETTING OUT TO BE IN ACCORDANCE WITH THE ENGINEERS DRAWINGS. CONTRACTOR TO CHECK AND IDENTIFY ANY DISCREPANCIES TO ENGINEER.

HEALTH & SAFETY:

ALL WORKS TO BE CARRIED OUT BY A CONTRACTOR COMPETENT TO UNDERTAKE THE CONSTRUCTION OF WORKS AS INDICATED ON THIS DRAWING. THIS DRAWING IS TO BE READ IN CONJUNCTION WITH THE JOB SPECIFIC RISK ASSESSMENT. THE HAZARDS NOTED ARE IN ADDITION TO THE NORMAL HAZARDS AND RISKS FACED BY A COMPETENT CONTRACTOR WHEN DEALING WITH THE TYPE OF WORKS DETAILED ON THIS DRAWING.

LEVELS LEGEND

98.20	DENOTES PROPOSED GROUND LEVEL
(99.70)	DENOTES EXISTING GROUND LEVEL
DOUBLE DPC	DENOTES DOUBLE DPC SET 150mm ABOVE STANDARD DPC
EXPOSED SUB-STRUCTURE	DENOTES EXPOSED SUB-STRUCTURE
RW	DENOTES RETAINING STRUCTURE
LT	DENOTES LEVEL THRESHOLD
G	PROPOSED DRAINAGE GULLY
	LAND TO BE DEDICATED TO WSCC UNDER A S38 AGREEMENT.

0 1 2 3 4 5 10 15m

CONSTRUCTION

rev	date	description	initials
C4	20/05/24	2 DOORS AT NORTHERN END OF BLOCK 'A' CHANGED TO LEVEL THRESHOLD, EXTERNAL LEVELS ADJUSTED, DOUBLE DPC EXNET INREASED AND STEP ADDED.	AJV
C3	11/04/24	LEVEL ADJACENT REAR LEFT CORNER OF SUB-STATION RAISED 100mm TO 3.65, GULLY REMOVED.	AJV
C2	25/03/24	S38 EXTENTS REDUCED AS REQUESTED BY CLIENT.	AJV
C1	14/03/24	STATUS UPDATED.	AJV
T8	05/02/24	SUB-STATION AND ASSOCIATED EXTERNAL WOKS AMENDED TO HGP Drg Ref 1000 Rev P2. LEVELS REVISED TO SUIT.	AJV
T7	19/01/24	LAND TO BE DEDICATED ADDED.	AJV
T6	18/12/23	FIRE AND REFUSE VEHICLE TURNING HEAD EXTENDED 700mm TO ARCHITECTS DRAWING 22.087-HGP-XX-00-D-A-7000 P2. LEVELS AMENDED TO SUIT.	AJV
T5	13/12/23	GATES REINSTATED.	AJV
T4	12/12/23	RAMP LENGTHS ADDED. GATES REMOVED.	AJV
T3	29/11/23	SITE / BUILDING LAYOUTS UPDATED TO ARCHITECTS DRAWING 22.087-HGP-XX-00-D-A-1100-P2. CRANE BASE RELOCATED. LEVELS AMENDED TO SUIT.	AJV
T2	30/10/23	SCALE BAR ADDED. NOTES 2 AND 4 AMENDED.	AJV
T1	17/10/23	TENDER ISSUE	AJV

Project
ADUR CIVIC CENTRE, SHOREHAM

Client / Architect
PMC

HGP

Title
LEVELS LAYOUT

REUBY & STAGG LTD.
CONSULTING CIVIL & STRUCTURAL ENGINEERS

Hampshire Office:
Dewey House, 55 High Street,
Ringwood, Hampshire BH24 1AE
Telephone: 01425 484400
Facsimile: 01425 484409
Email: admin@reuby-stagg.co.uk

date	OCT 23	scale	size	project no.	drawing no.	revision
drawn	AJV	1:200	A1	10721	257	C4
checked	MD					