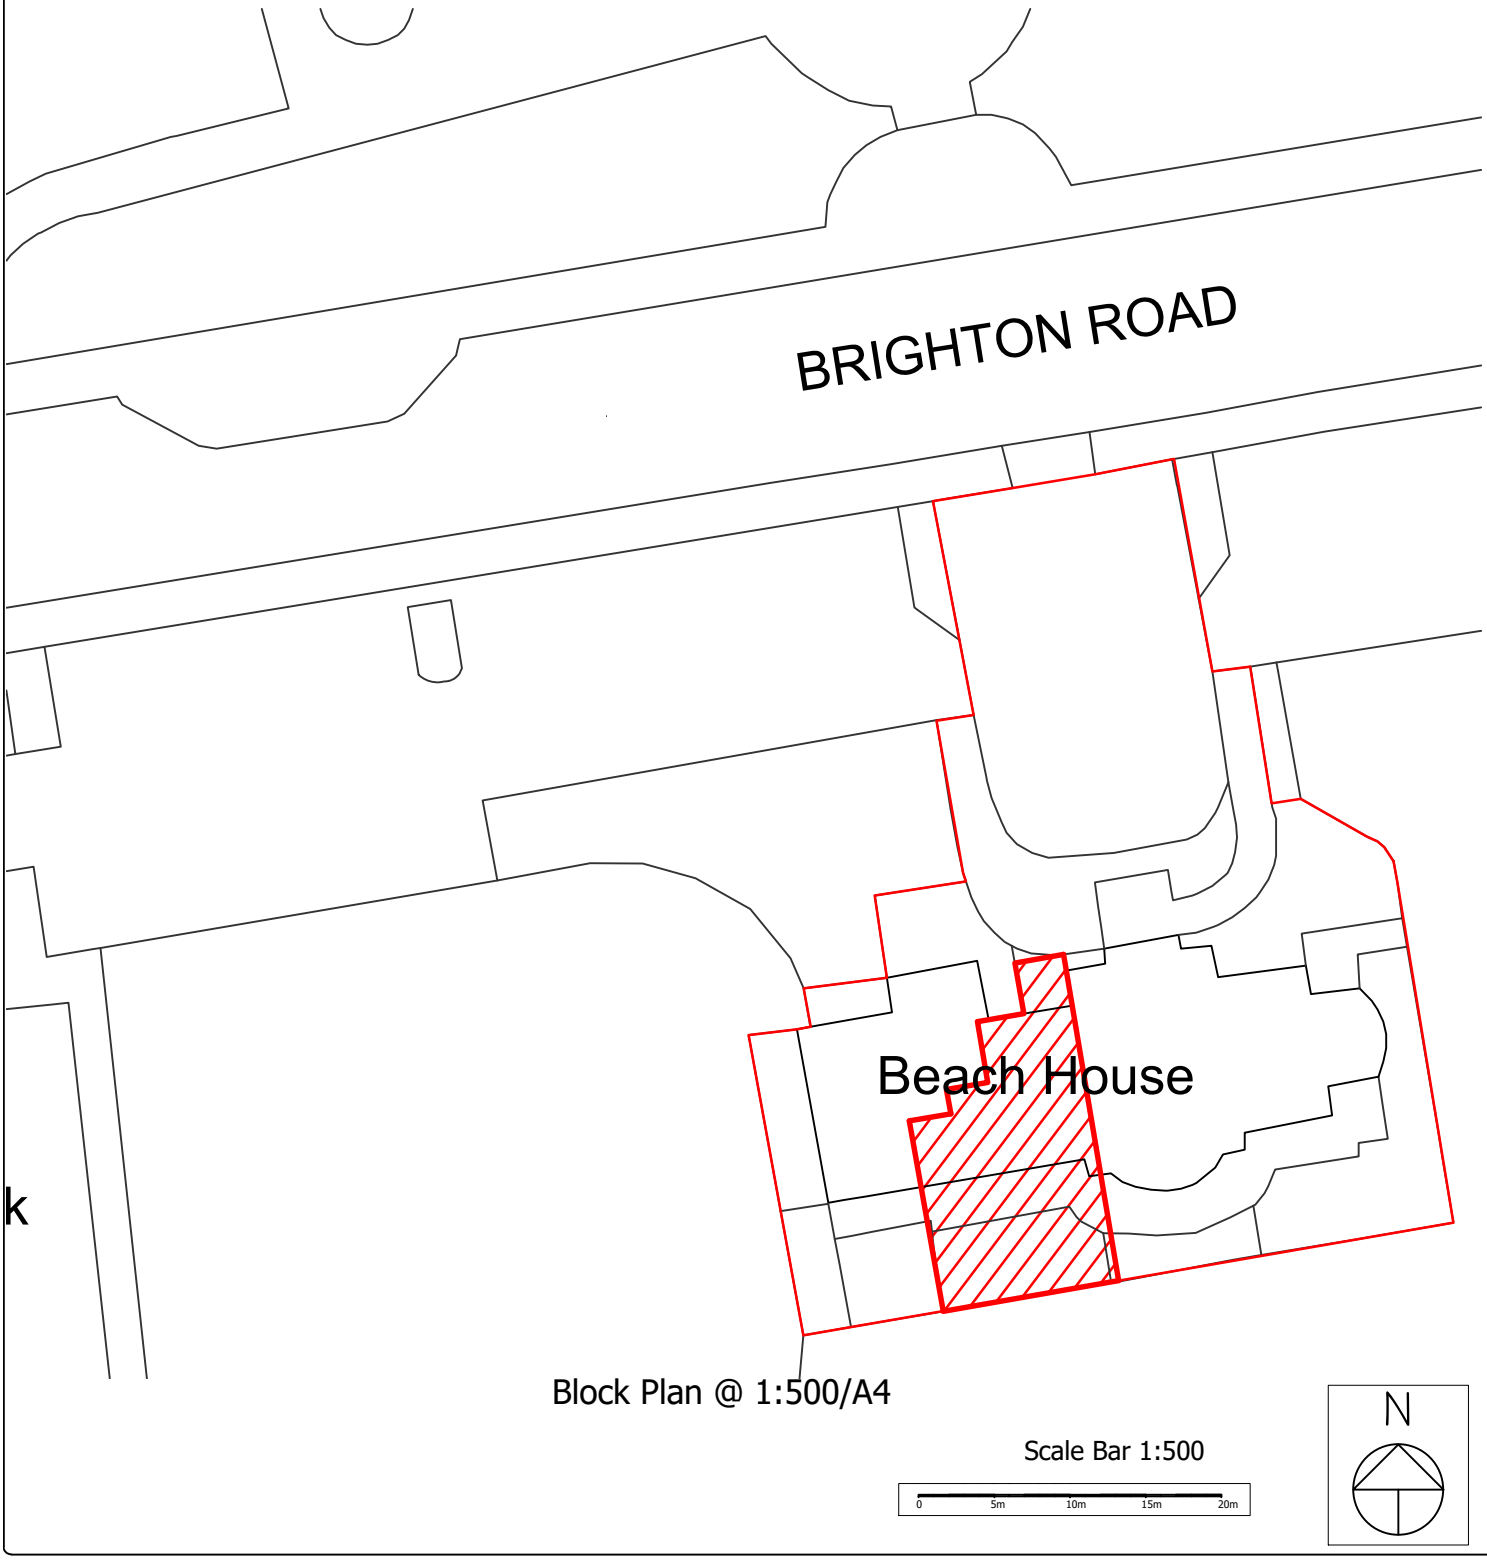


3 Beach House, Worthing, BN11 2EJ	Project number	240513B
	Date	28/05/2024
	Drawn by	KN
	Checked by	CC
Block Plan	240513B/BP	
	Scale	1:500 @ A4

The Farmhouse, Brook Way, Hastings, TN35 4NN

Cripps Cottage, Lewes Road, Hassocks BN6 8RH

CLARION CHARTERED SURVEYORS

This drawing remains the property of Clarion Chartered Surveyors. Copying and un-authorised distribution is strictly forbidden without prior written consent.

This drawing is for submission to the Local Planning Authority.