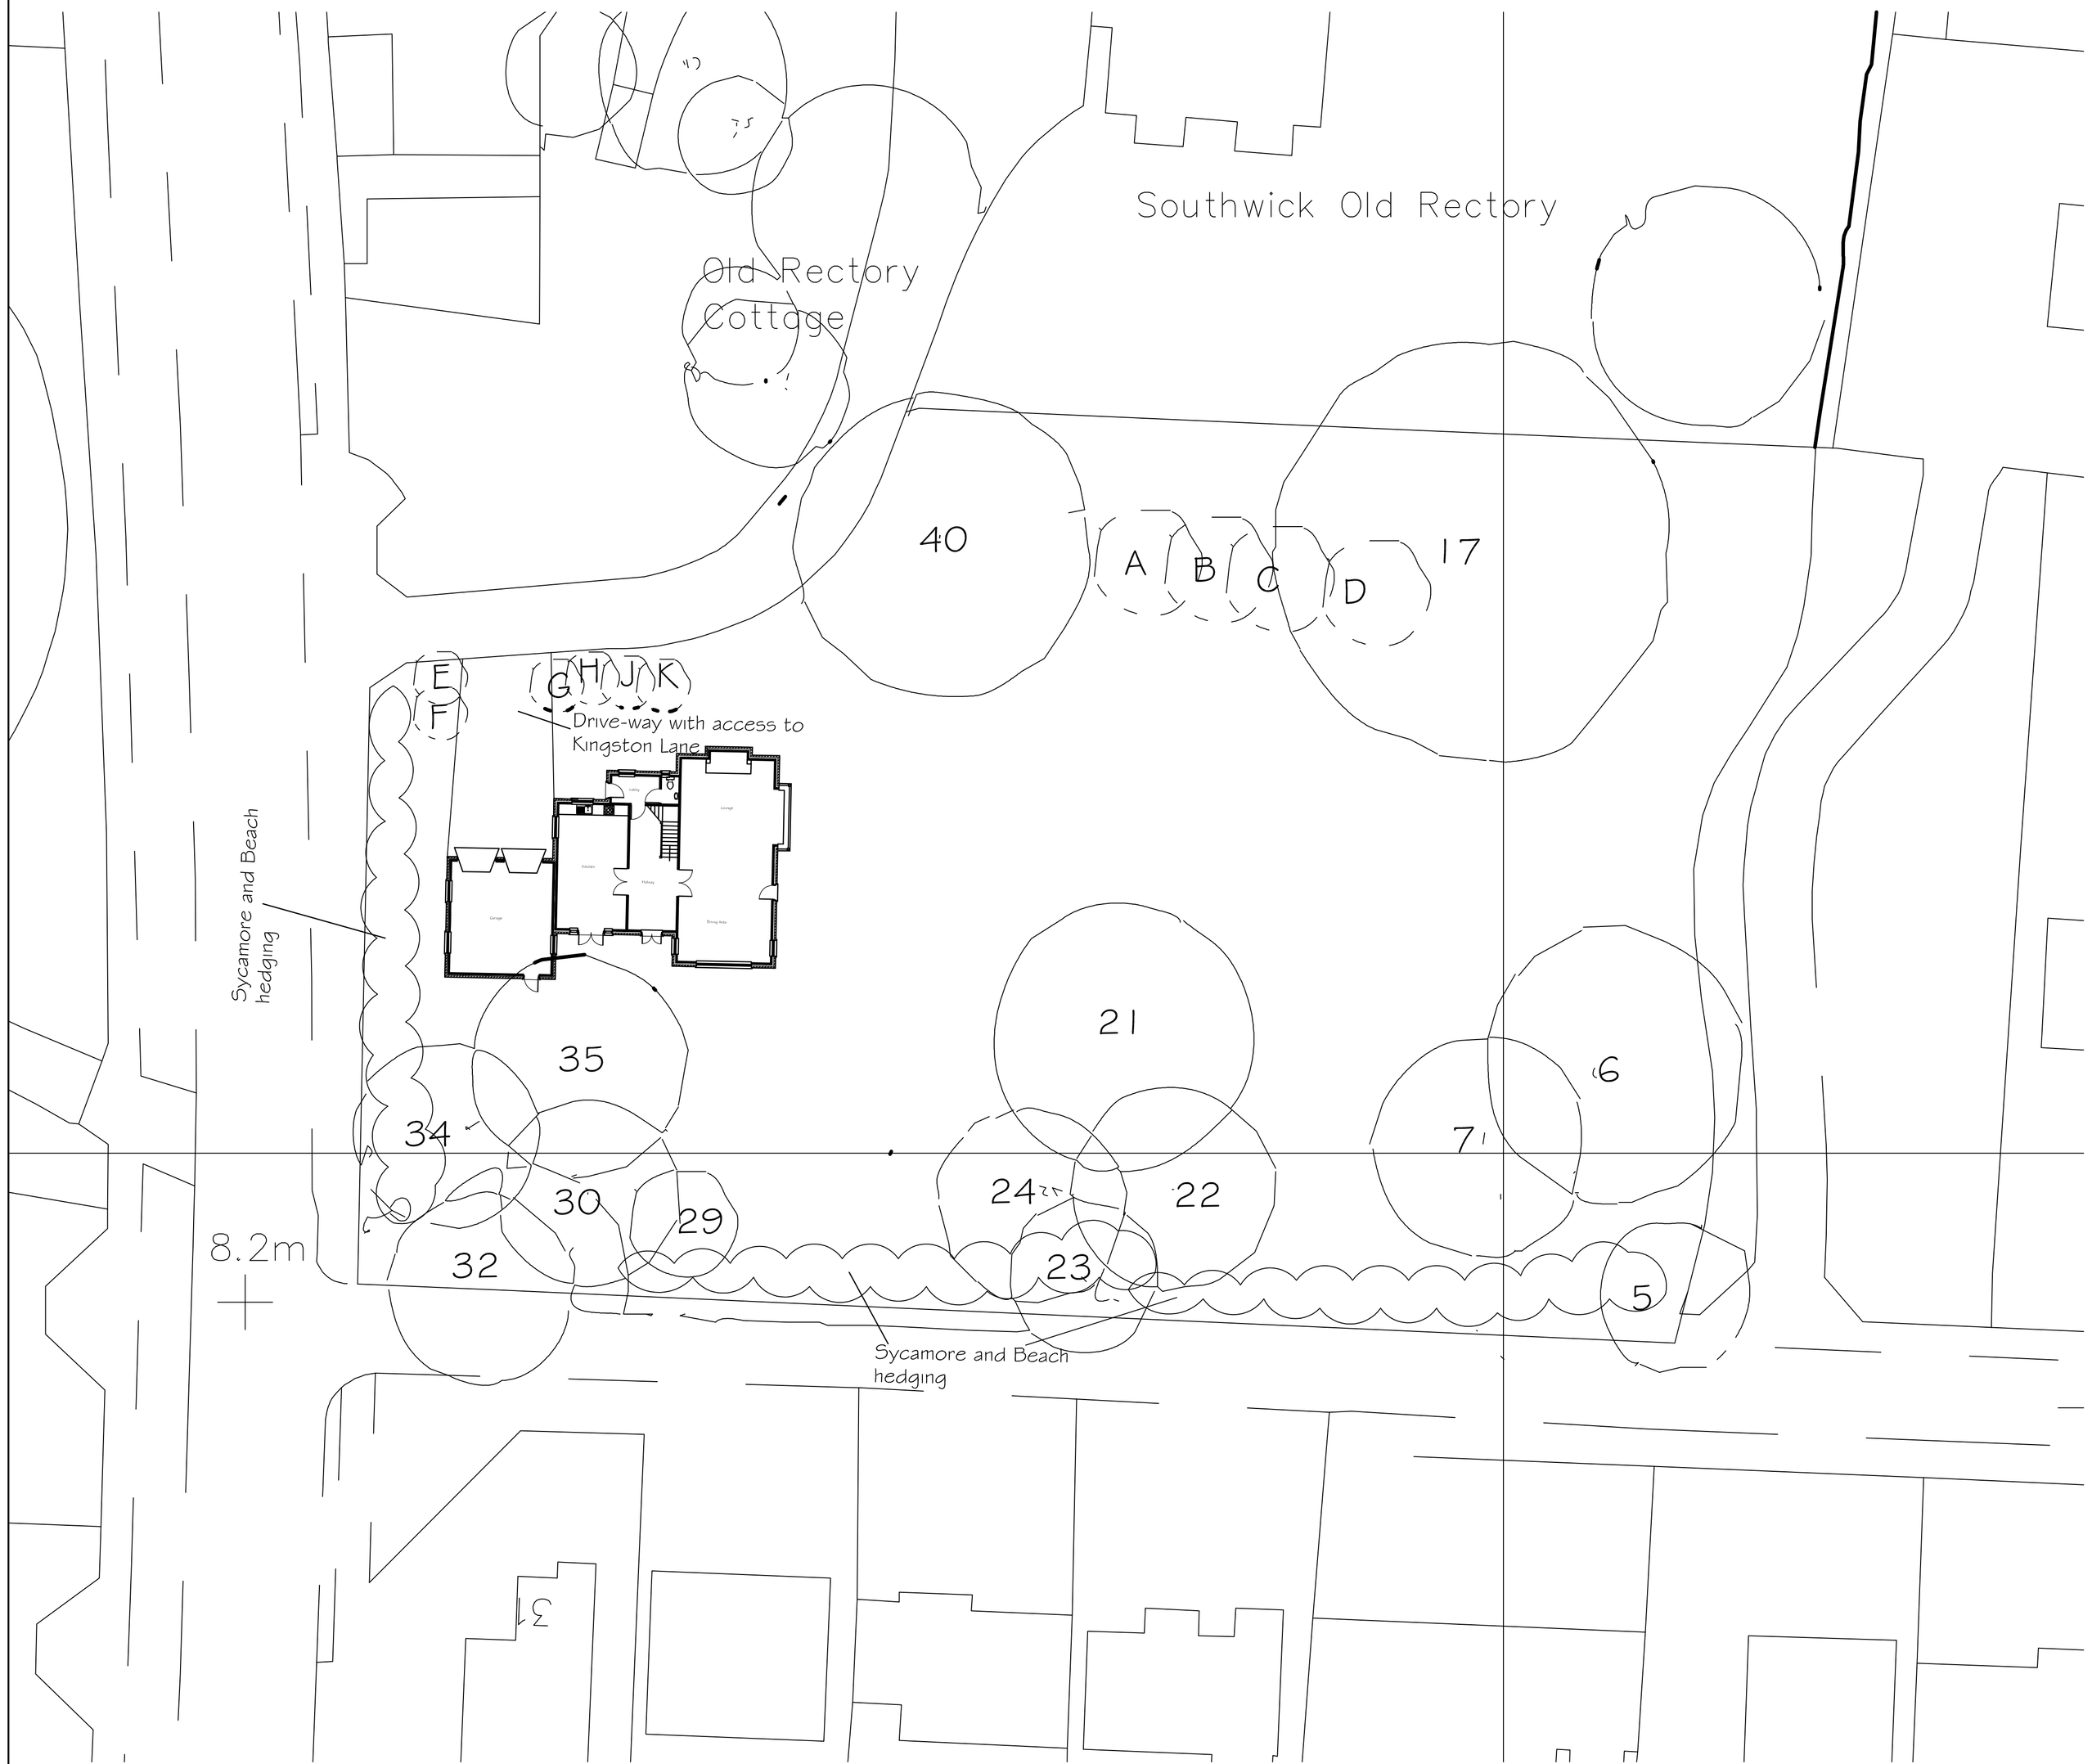

Tree survey
Numbered tree have TPO other have not and have been planted

5 Cupressus
6 Oak
7 Oak
17 Ash
21 Oak
22 Oak
23 Acacia
24 Acacia
29 Oak
30 Lime
32 Oak
34 Lime
35 Lime
40 Oak
A Chestnut
B Elm
C Scots Pine
D Elm
E Holly
F Holly
G Holly
H Holly
J Sycamore
K Holly

Tony Rogers
Building Consultants
Address: 40 Dawn Crescent, Upper Beeding
West Sussex, BN44 3WH
Telephone: 01903 815225 Fax: 01903 815225

Rev.	Date:	Revision Description:

Client: Mr D Prince

Address: Plot south of
The Old Rectory
Kingston Lane
Southwick

Project: Proposed new dwelling

Scale: 1:200
Paper Size A1

Date: May 2013

Drawing No: 01/75/03

Drawn By: AWR

Revision: