All tiles to be hand made and colour to be agreed.

Bricks to be agreed.

All doors and windows to be double glazed timber construction.

Provide exposed rafter feet.

Provide bonnet tiles to ridge and hips.

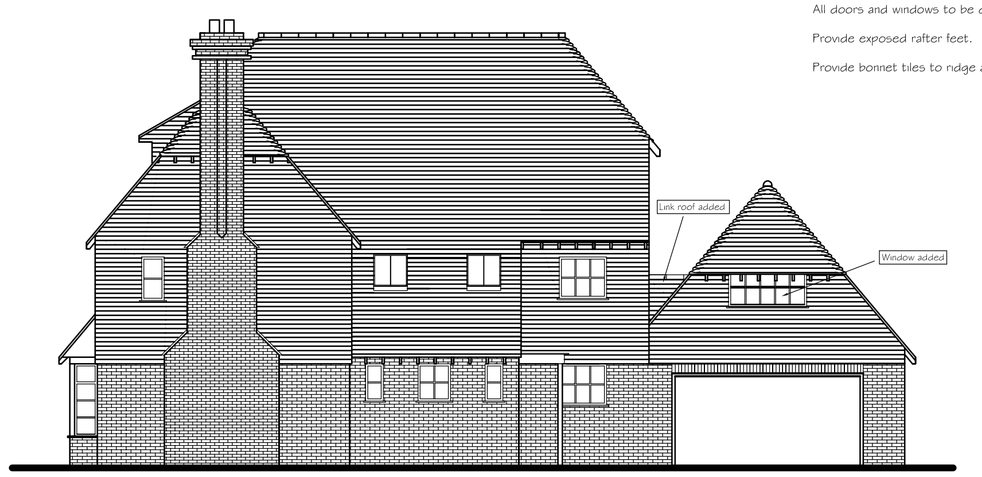

NORTH ELEVATION



SOUTH ELEVATION



WEST ELEVATION



EAST ELEVATION

0 0.5 1 2 3 4 5 6 7 8 9 10

SCALE 1:100

Tony Rogers
Building Consultants
Address: 40 Dawn Crescent, Upper Beeding
West Sussex, BN44 3WH
Telephone: 01903 815225 Fax: 01903 815225

Rev.	Date:	Revision Description:
A	Oct 2017	Alterations to south east corner
B	March 2019	Alterations to fenestration and link roof
C	Aug 2019	Alterations to fenestration
D	Feb 2020	Alterations to fenestration

Client: Mr D Clark

Address: Site of Old Rectory
Kingston Lane
Southwick
West Sussex

Project: Proposed new dwelling

Scale: 1:100
Paper Size A1

Date: January 2015

Drawing No: 14/973/01

Drawn By: AWR

Revision: D