




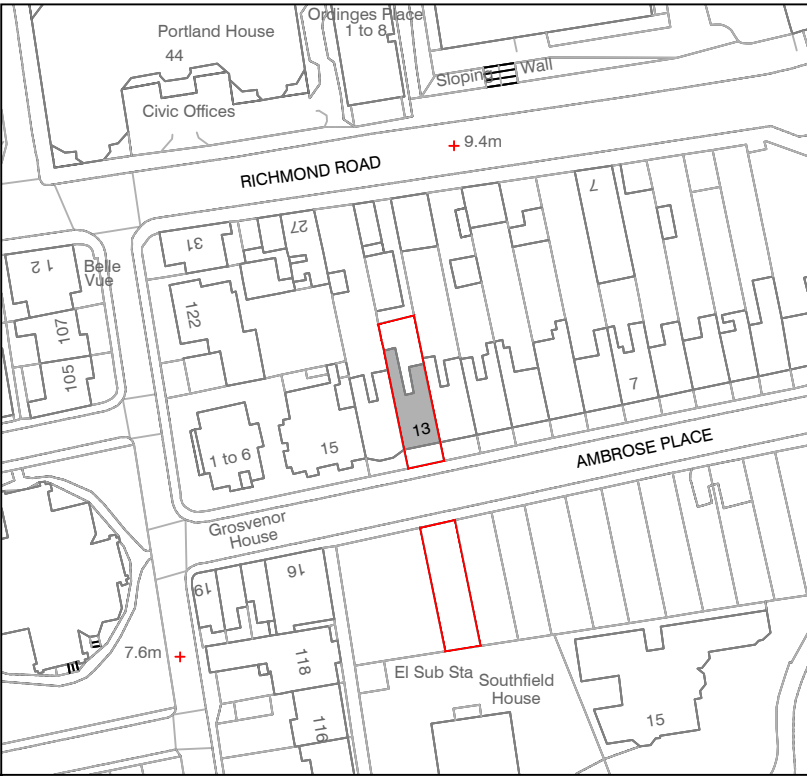



Location Plan
Scale 1:1250

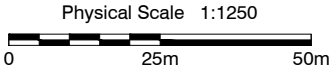


NOTES:
Dimensions to be checked on site before commencing work. any discrepancies shall be reported to Curtis Leeves Technical Ltd. immediately.
Do not scale from these drawings except for planning purposes. Use figured dimensions only.
Where applicable this drawing is to be read in conjunction with other consultants' drawings.
This drawing is the copyright of Curtis Leeves Technical Ltd. and may not be copied, altered or reproduced in any way, or passed to a third party, without written authority.

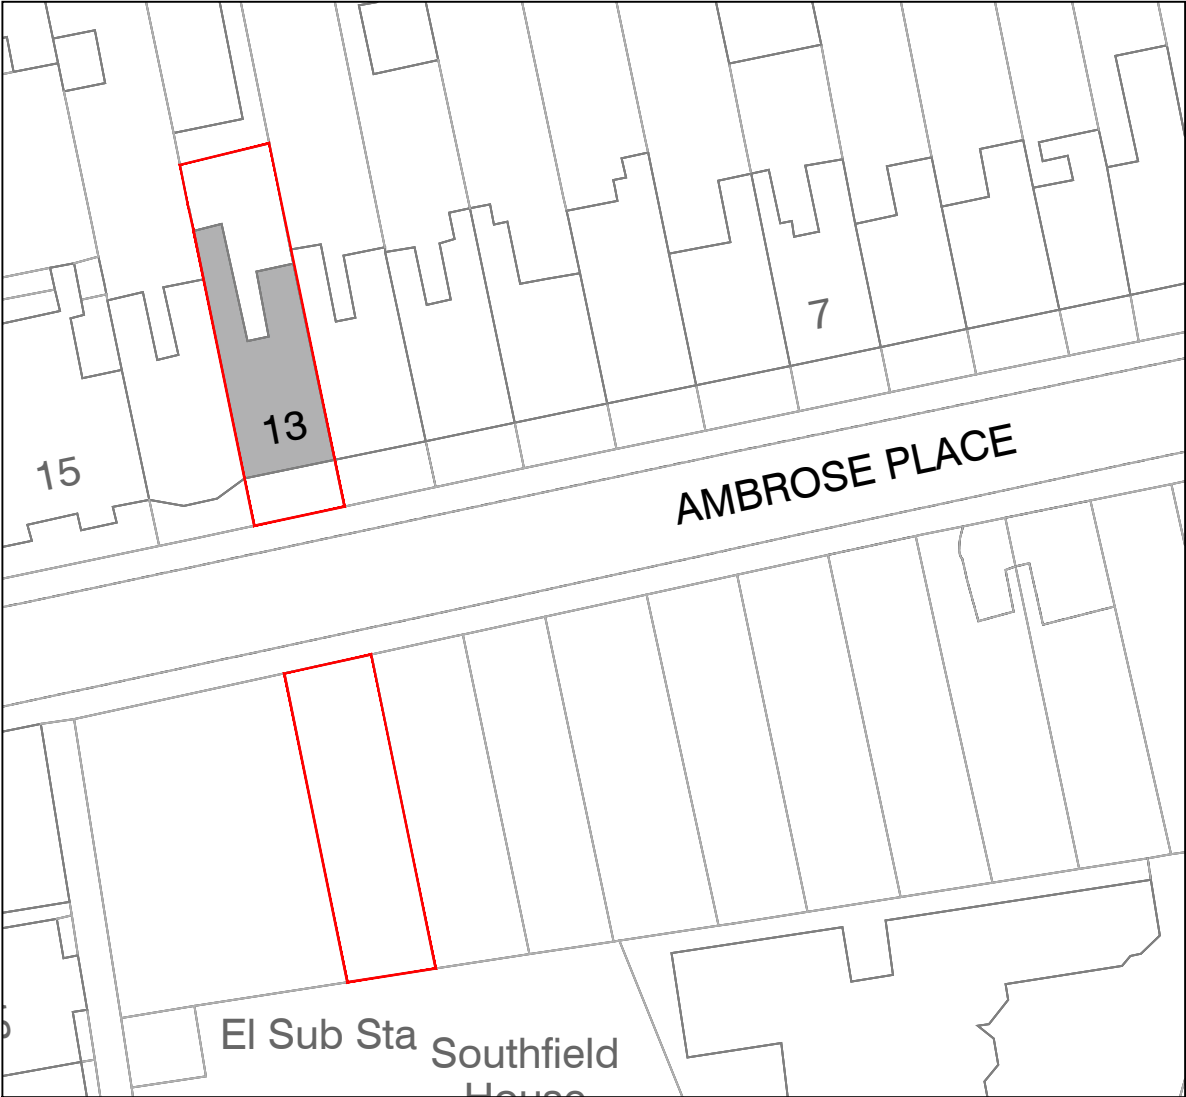

Pre-Existing Block Plan
Scale 1:500

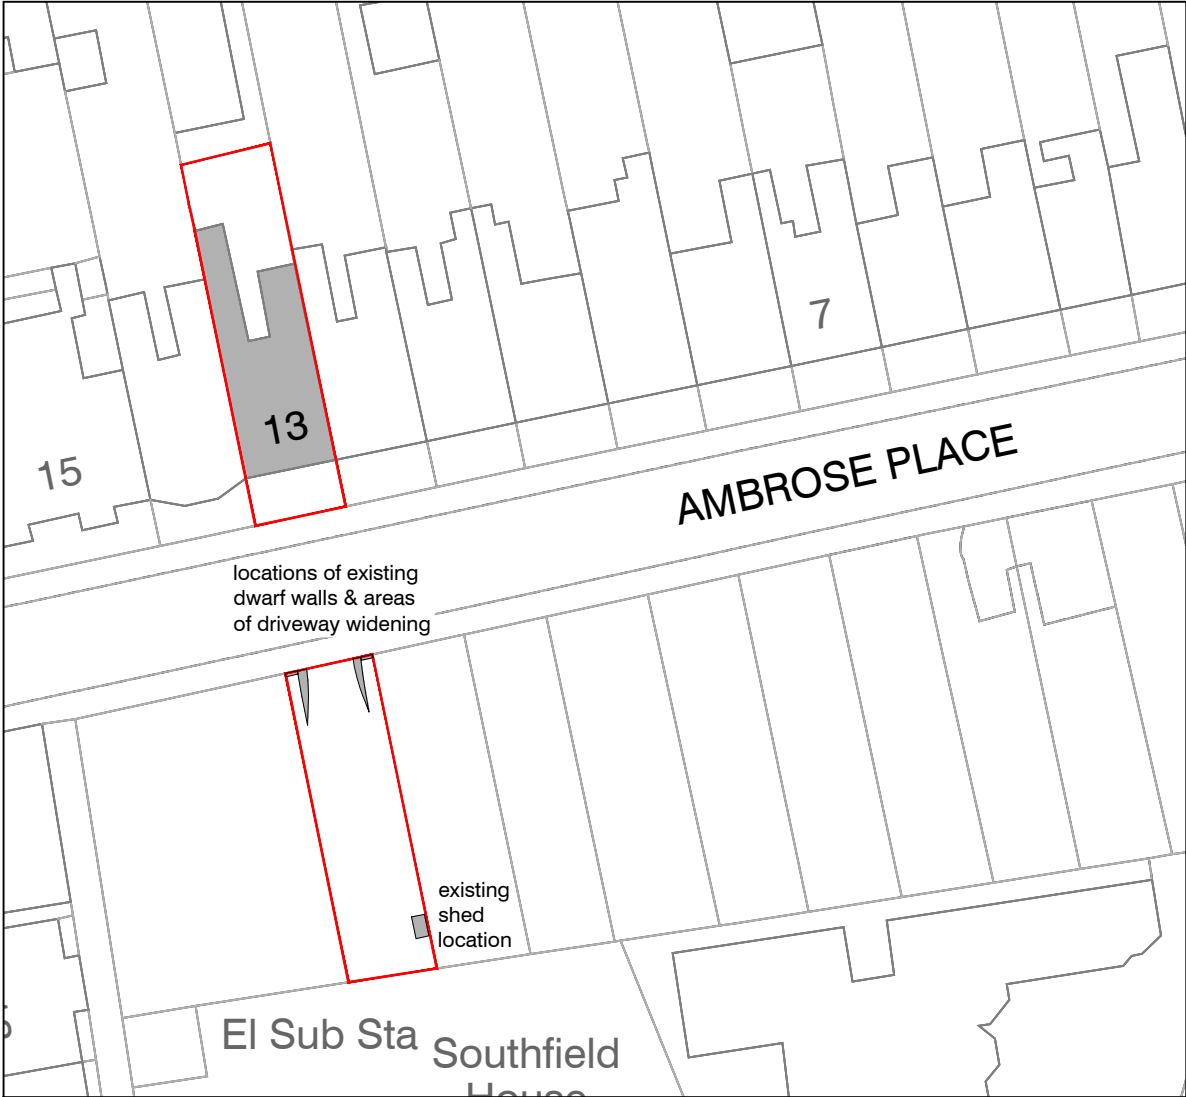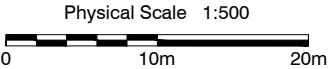

Existing Block Plan
Scale 1:500

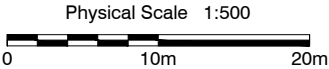

rev	description	date
status		
PLANNING		



CURTIS LEEVES TECHNICAL LTD
01243 378070 | mail@cltechnical.co.uk

client Mr M Leeves			
project 13 Ambrose Place Worthing BN11 1PZ			
title Location Plan & Pre-Existing and Existing Block Plans			
date June 2026	scale @ A3 As Shown	drawn MRL	chkd GBC
project no. 2652	drawing no. P100	rev P3	