ADUR & WORTHING
PLANNING SERVICES
REF. AWDM/0243/13
DATE VALID 27 FEB 2013

Ground Floor Plan

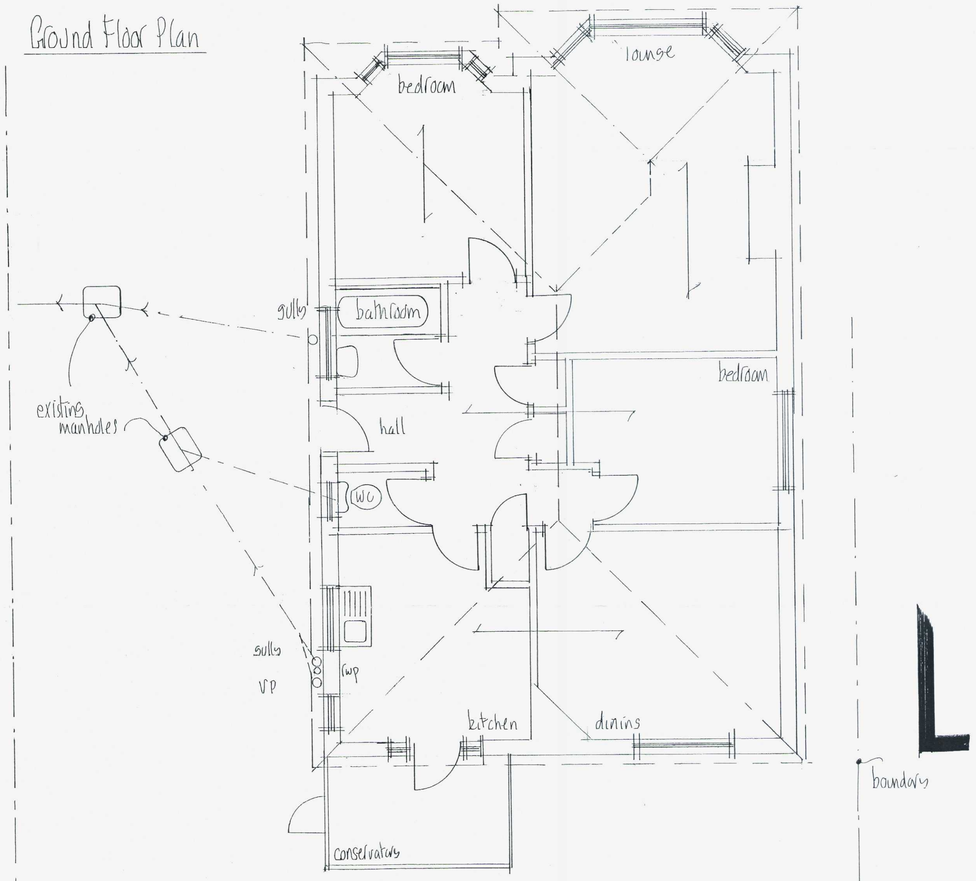

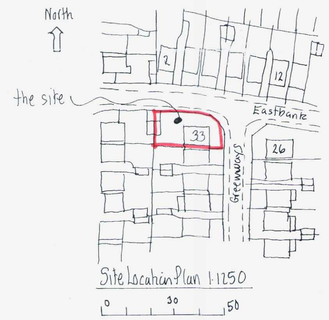

Site location Plan 1:1250

0 30 50



Block Plan 1:500

0 10 20

0 1 2 3 4 5 6 7 8 9 10

0 1 2 3 4 5 6 7 8 9 10

Front Elevation



Side Elevation

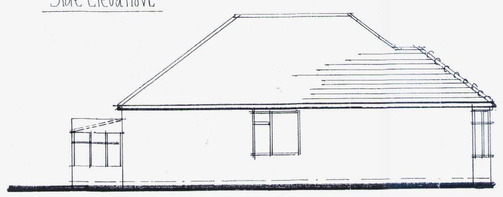

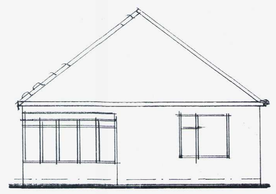

Rear Elevation

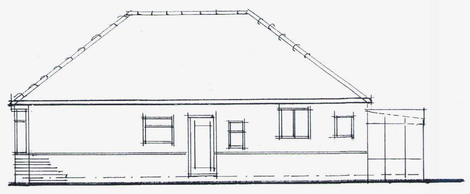

Side Elevation

Mel Humphrey
MRICS MBEng
39 Northease Drive
Hove East Sussex BN3 8PQ
RICS Mobile: 07701 055182
Email: mel_humphrey_uk@yahoo.co.uk

Drawing Title: Existing Details @ 33 Greenways Southwick

Scale: 1:50, 1:100

Date: Jan 13 Drawn by: mjh

A1 sized drawing

Drg No. Rev.